
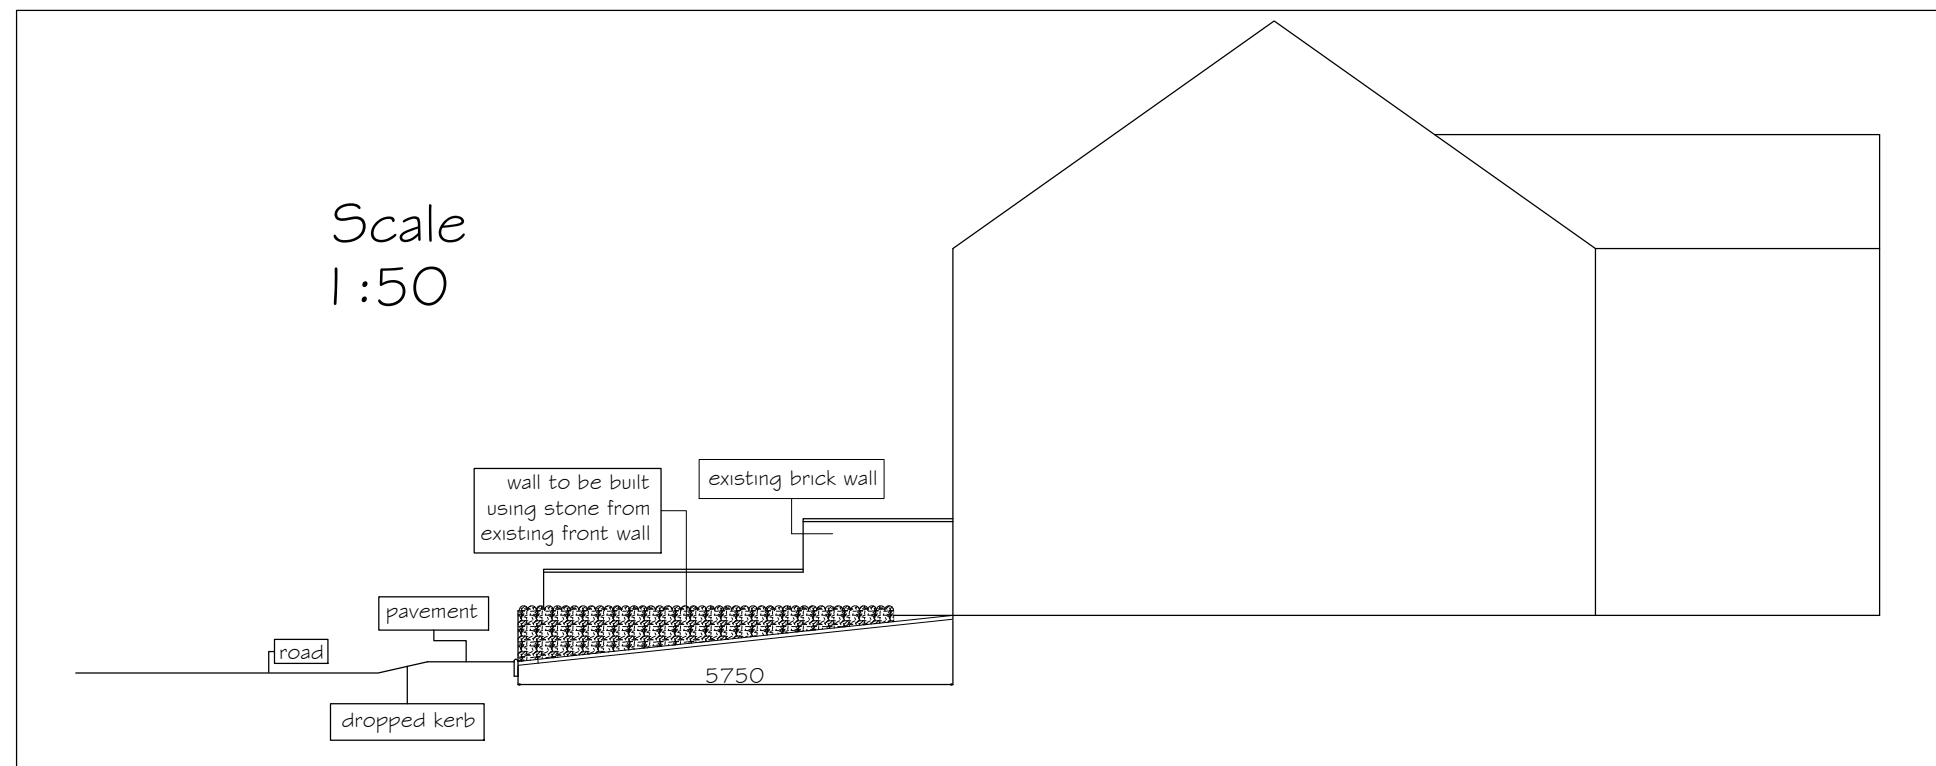


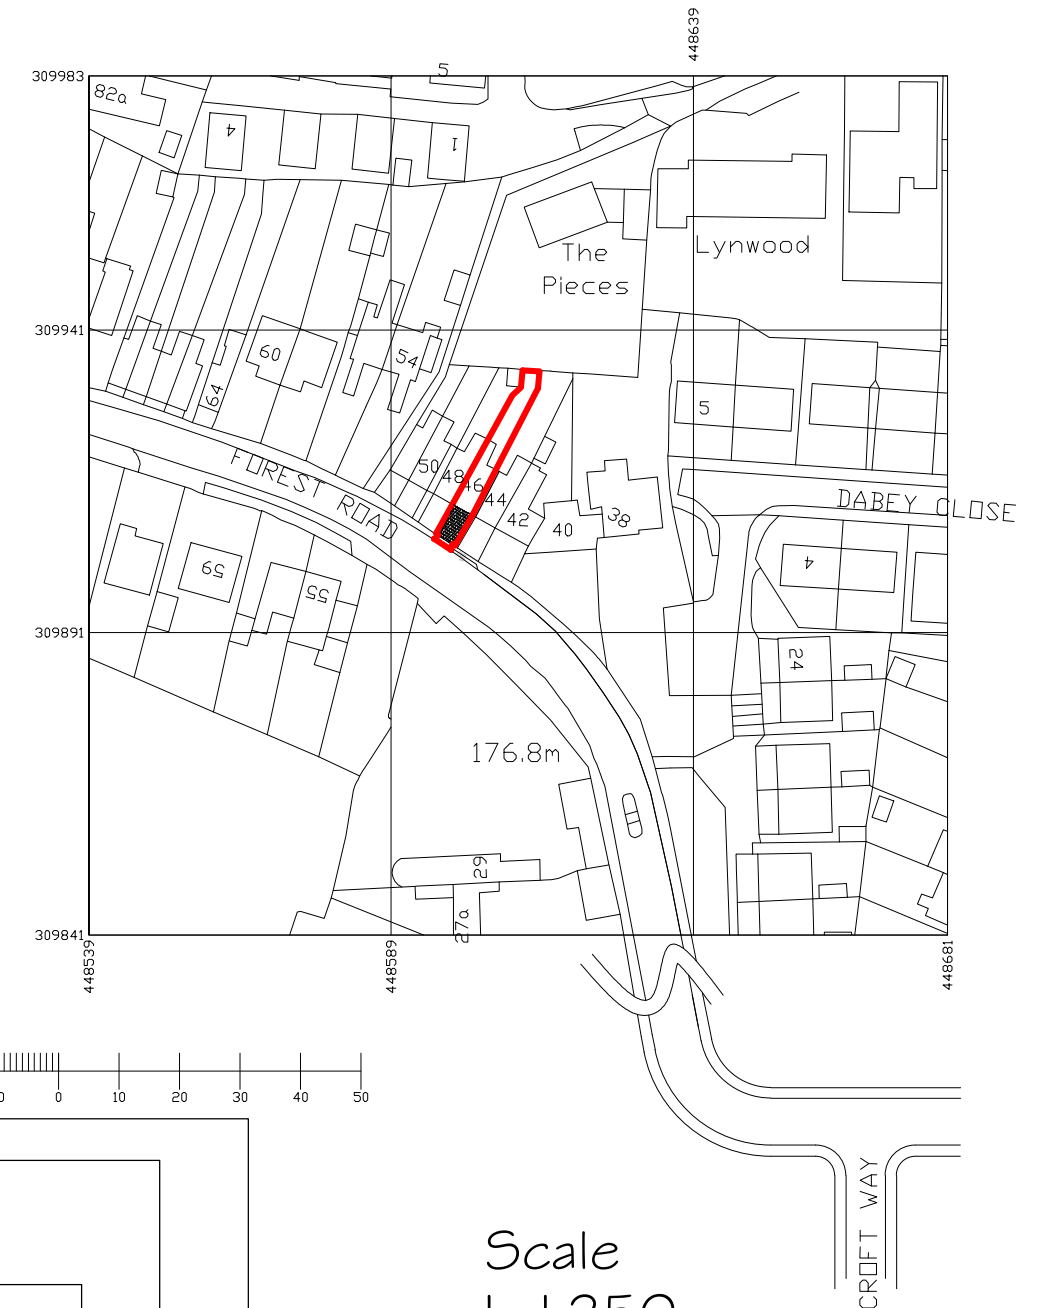

Proposed Car Parking
Space and Dropped Kerb
46 Forest Road
Markfield
Leicestershire LE67 9UN
For M Poli & A Martin

Drawing Number
24/MPAM/01

Scales
As noted
October 2024