



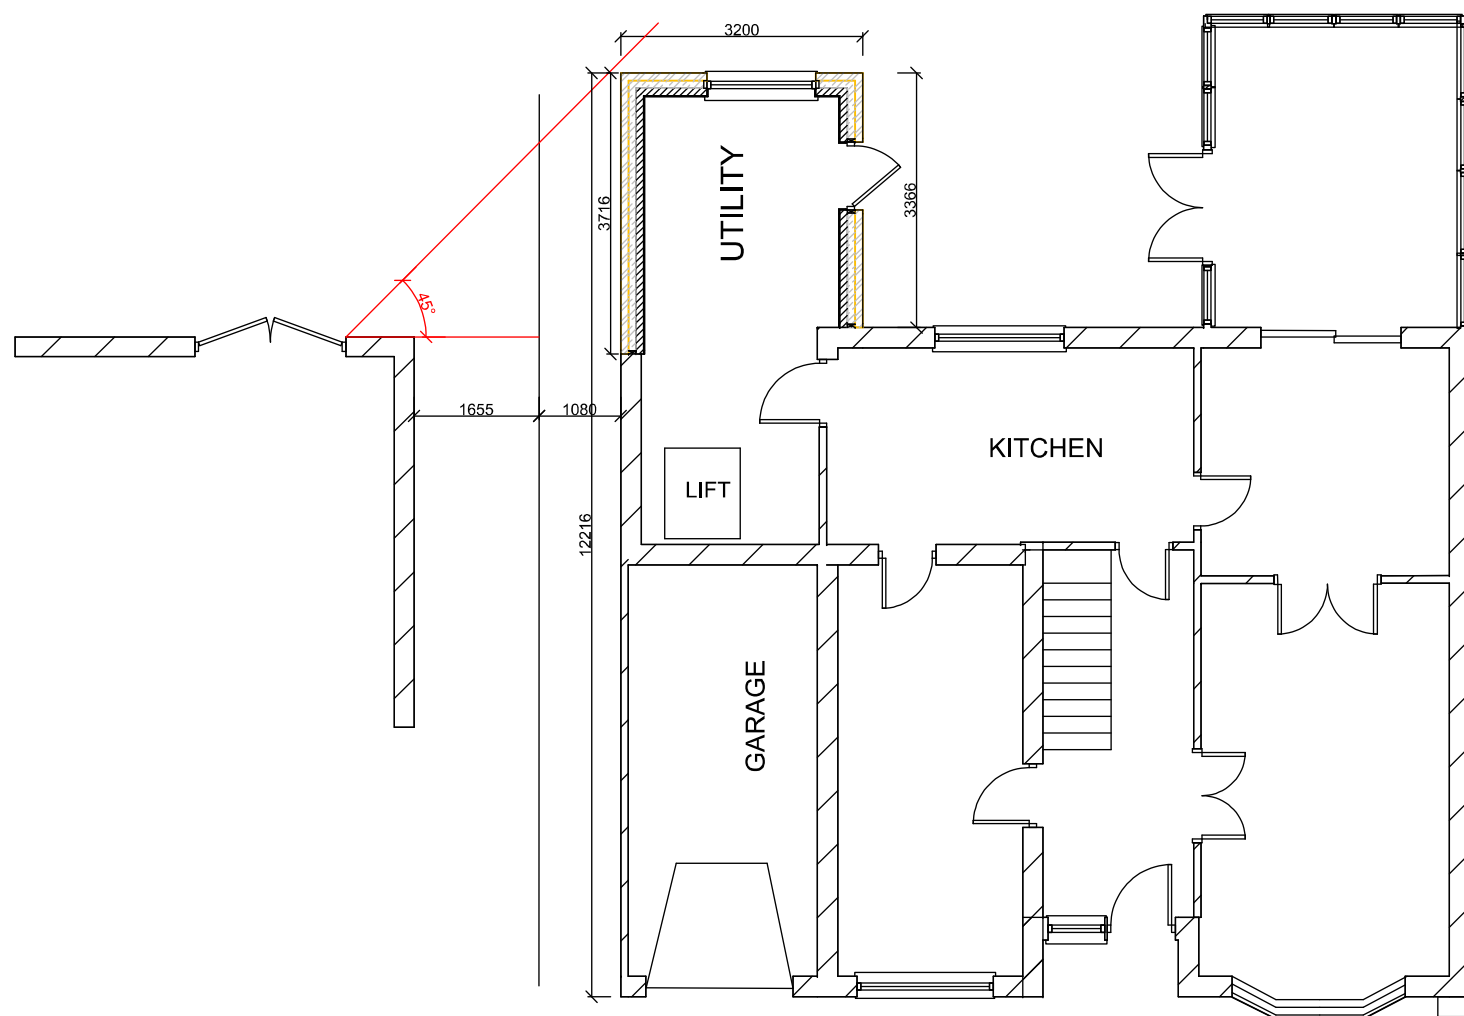

PROPOSED GROUND FLOOR

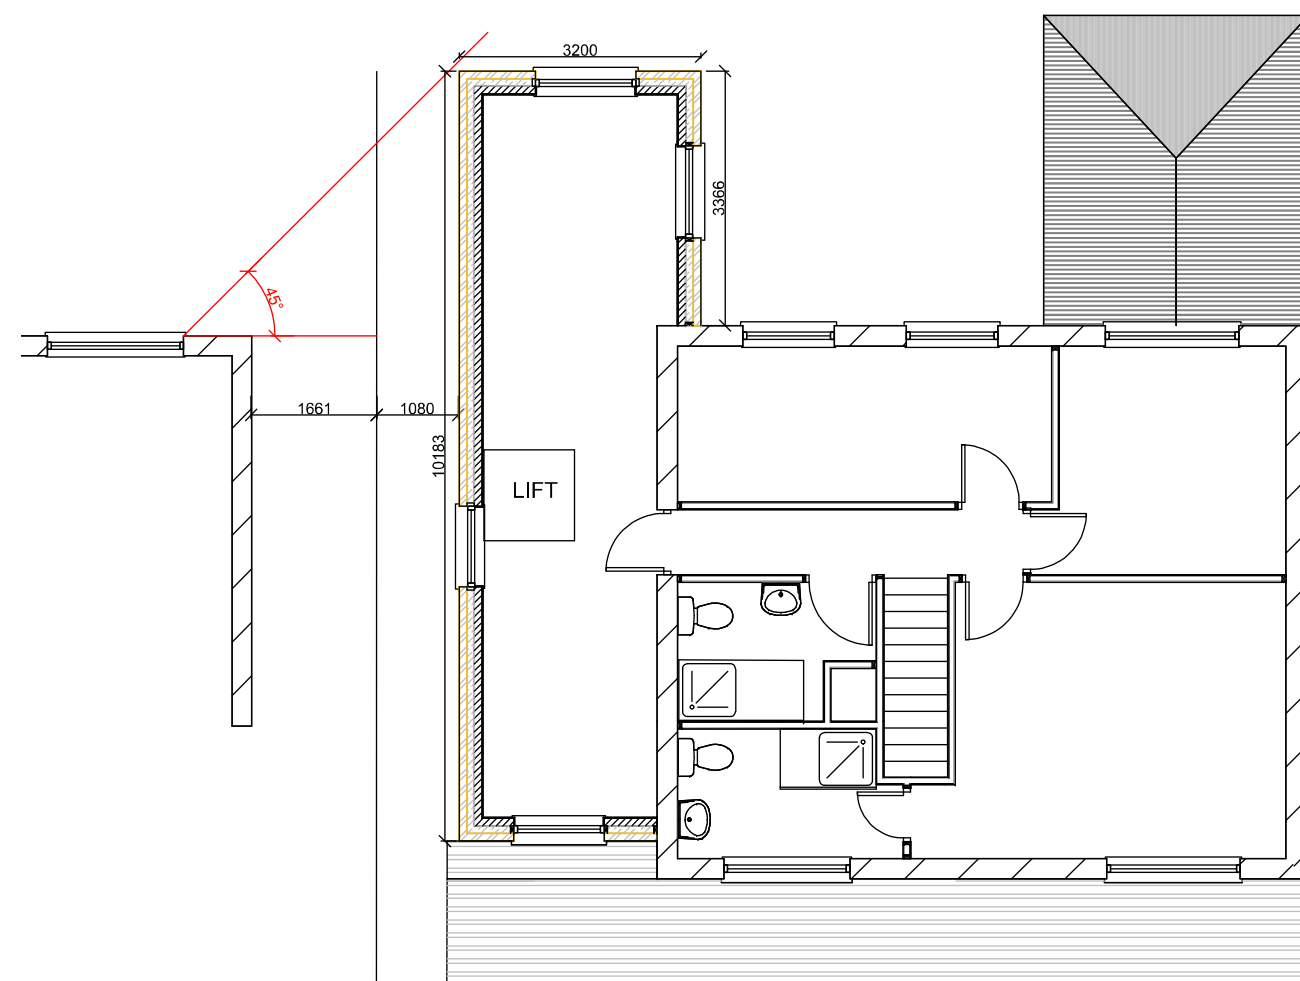

PROPOSED FIRST FLOOR



w: www.casa-design.co.uk
t: 0782 101 8702
e: office.plancasa@gmail.com

Project 2 Pennant Road, Burbage
Hinckley, LE10 2LA
Title 45 degrees Plan for right to light

Ref: 4806/24 Date 8 Oct 2024
Drawing No.4 Rev A Scale 1:100
A3

Date
This drawing and design is copyright and must not be reproduced in part or in whole without prior written consent. Contractors must verify all dimensions on site before commencing work or preparing shop drawings.