


*Existing Ground Floor Plan 1:100*

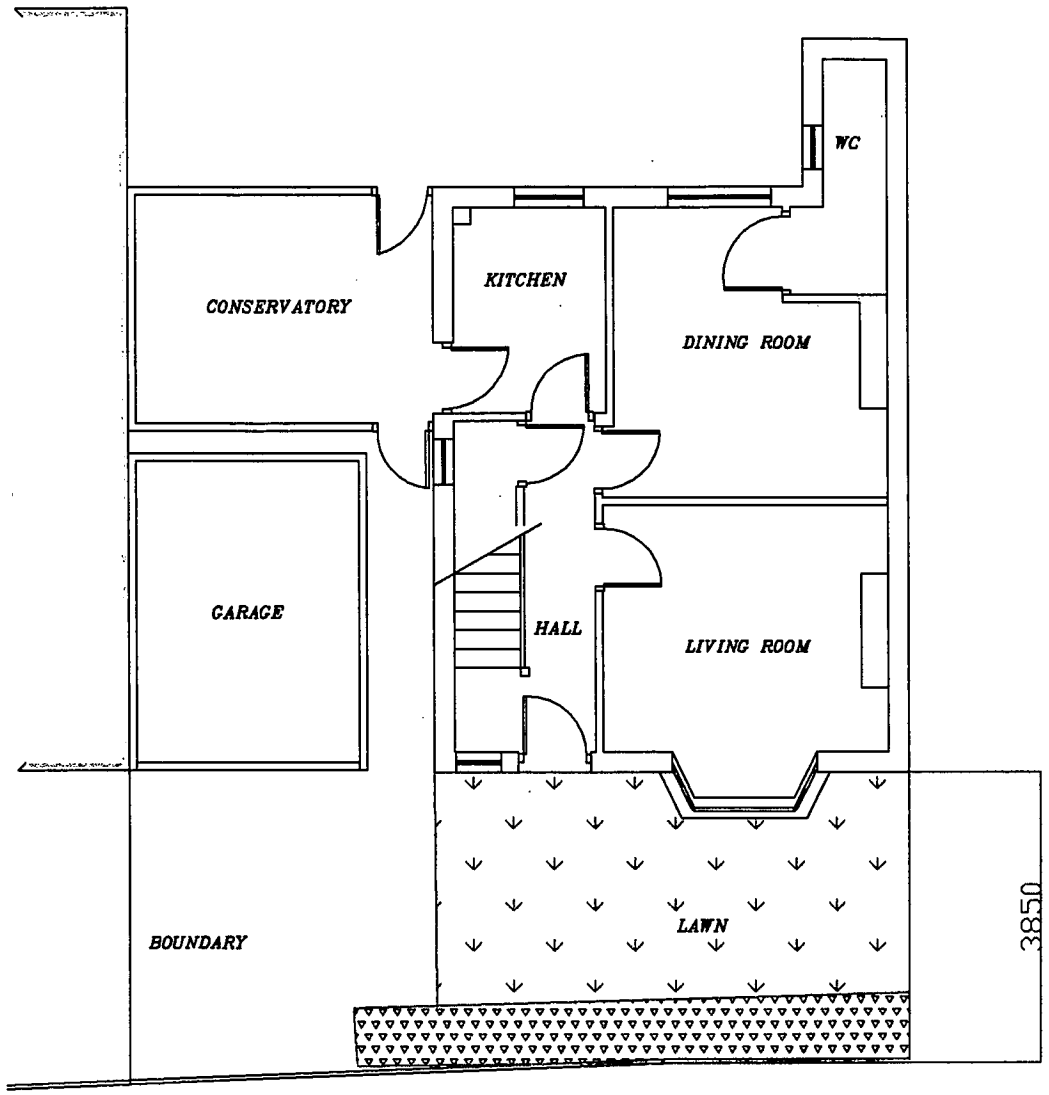


*Existing First Floor Plan 1:100*

DEVELOPMENT SERVICES
09 OCT 2008
RECEIVED

*King Richard Road*

ARCHITECTURAL GRAPHICS LIMITED COMPANY NUMBER 4597169

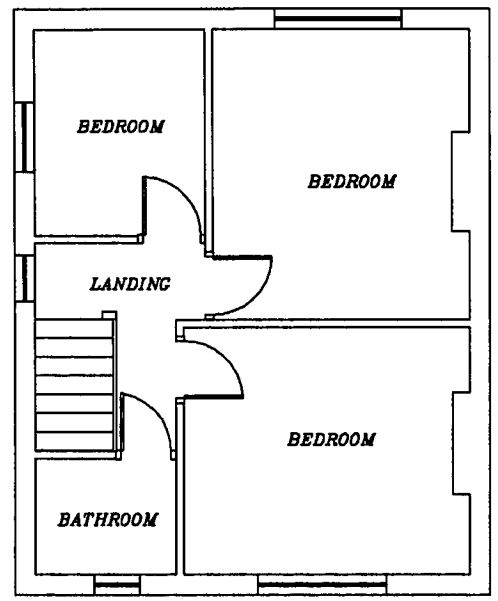100a Castle Street, Hinckley, Leicestershire LE10 1DD
TEL:07841 901 171 EMAIL:helen@architecturalgraphics.ltd.uk

| | | | |
|---|---|---|---|
| DRAWING TITLE: Existing Plans | | SCALE: 1:100 | DATE: 23/09/08 |
| CLIENT: Mr & Mrs Parker, 5 King Richard Road, Hinckley, LE10 0HJ | | DRAWN: H.E.J. | DWG. NO.: 001 |
| | | REV. NO. | |