DEVELOPMENT SERVICES
0 9 OCT 2008
RECEIVED



Existing Rear Elevation 1:100



Existing Front Elevation 1:100



Existing Side Elevation 1:100

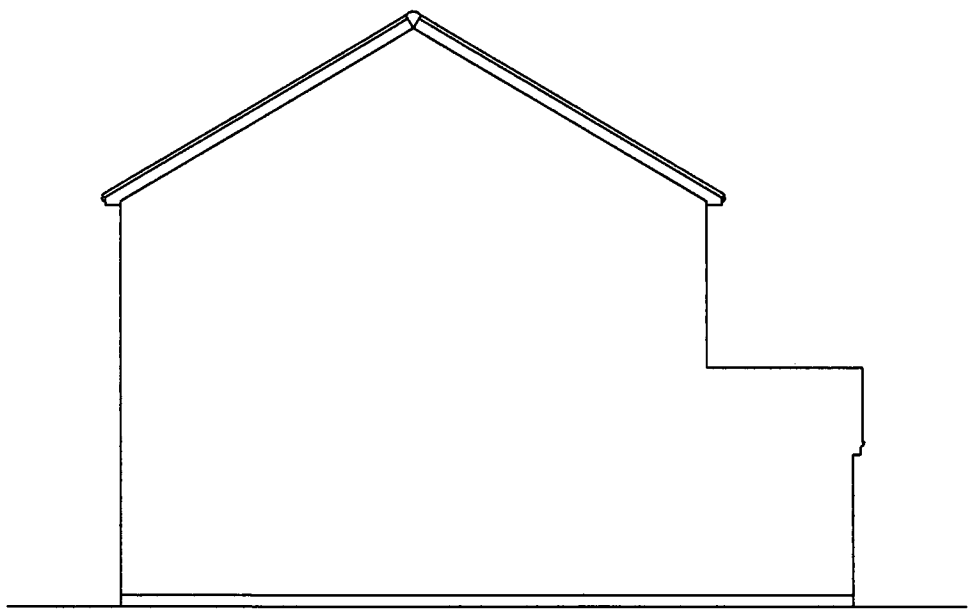

Existing Side Elevation 1:100

ARCHITECTURAL GRAPHICS LIMITED COMPANY NUMBER 4597169

100a Castle Street, Hinckley, Leicestershire LE10 1DD
TEL:07841 901 171 EMAIL:helen@architecturalgraphics.ltd.uk

DRAWING TITLE: Existing Elevations	SCALE: 1:100	DATE: 23/09/08
CLIENT: Mr & Mrs Parker, 5 King Richard Road, Hinckley, LE10 0HJ	DRAWN: H.E.J.	DWG. NO.: 002
	REV. NO.	