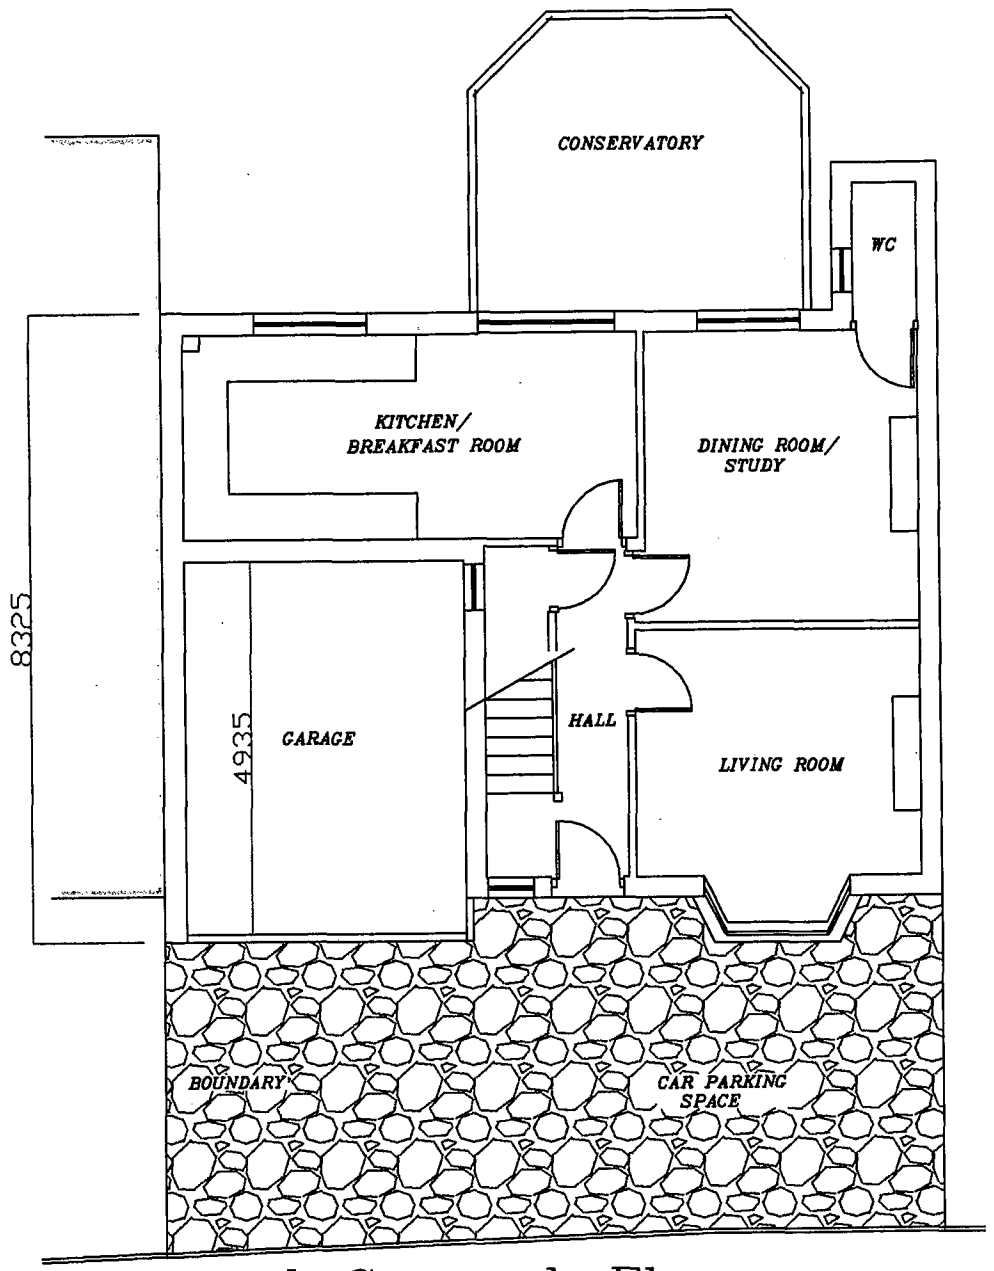

Proposed Ground Floor
Plan 1:100

King Richard Road

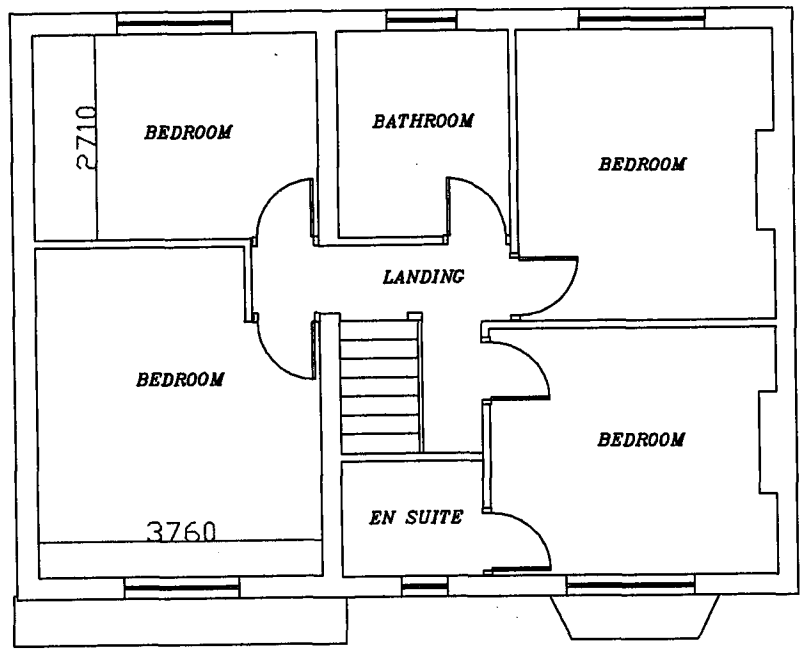

Proposed First Floor
Plan 1:100

DEVELOPMENT
SERVICES
0 9 OCT 2008
RECEIVED

ARCHITECTURAL GRAPHICS LIMITED COMPANY NUMBER 4597169

100a Castle Street, Hinckley, Leicestershire LE10 1DD
TEL:07841 901 171 EMAIL:helen@architecturalgraphics.ltd.uk

DRAWING TITLE Proposed Plans	SCALE 1:100	DATE 23/09/08
CLIENT Mr & Mrs Parker, 5 King Richard Road, Hinckley, LE10 0HJ	DRAWN H.E.J.	DWG. NO. 003
	REV. NO.	