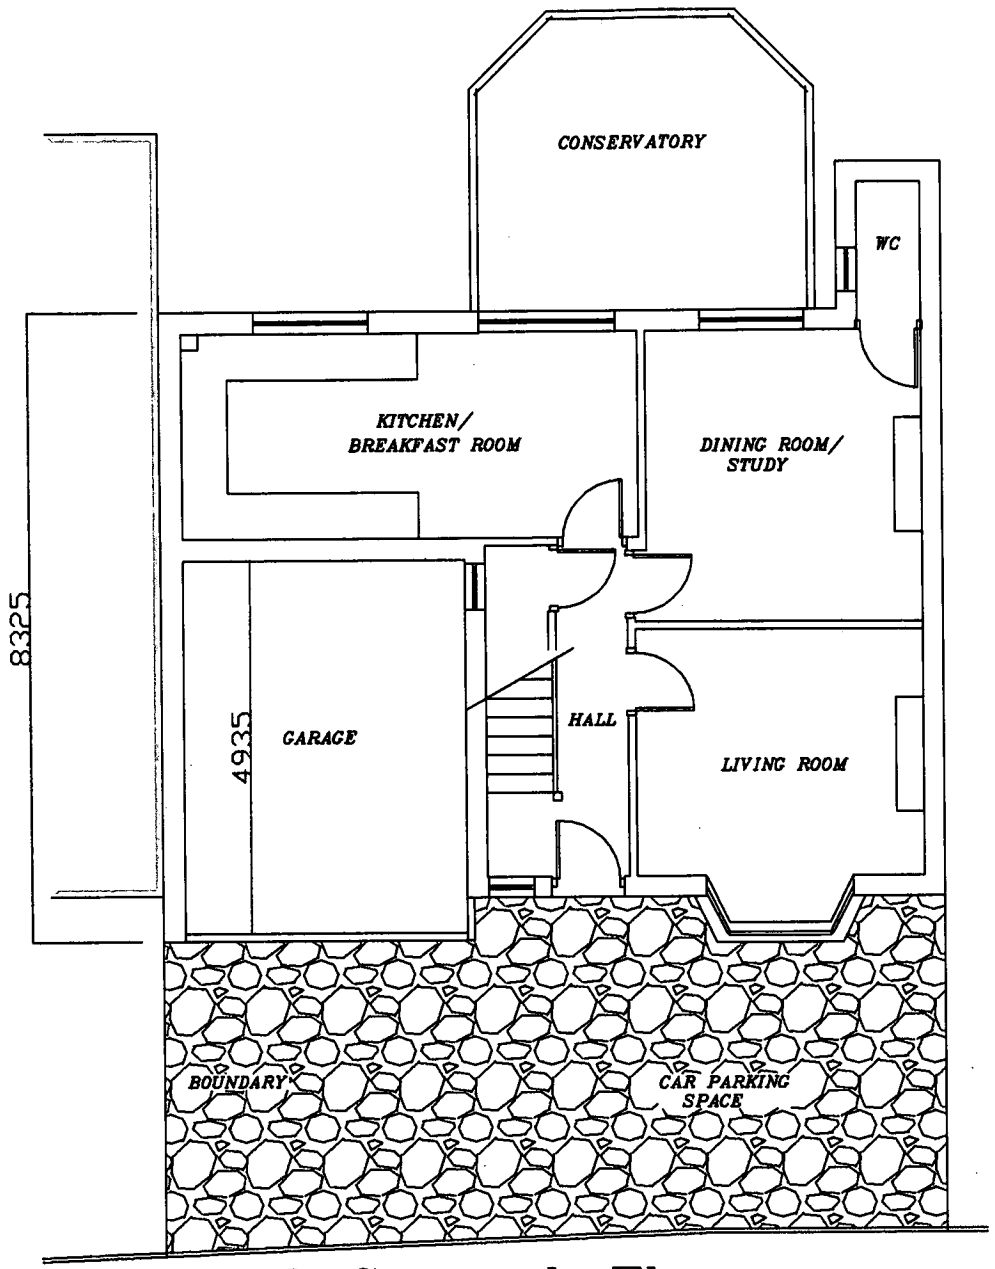

Proposed Ground Floor
Plan 1:100

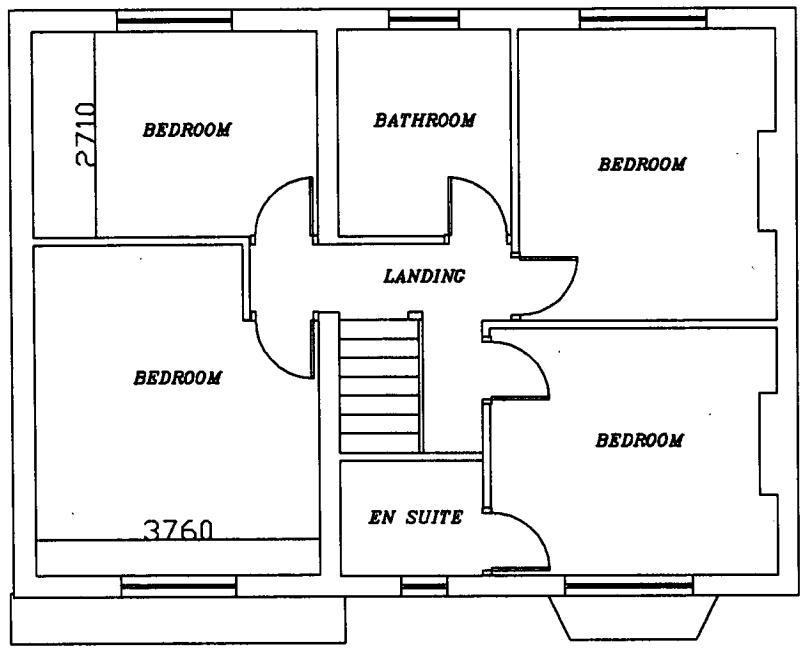

Proposed First Floor
Plan 1:100

DEVELOPMENT SERVICES
29 OCT 2008
RECEIVED

King Richard Road

ARCHITECTURAL GRAPHICS LIMITED COMPANY NUMBER 4597169

100a Castle Street, Hinckley, Leicestershire LE10 1DD
TEL:07841 901 171 EMAIL:helen@architecturalgraphics.ltd.uk

DRAWING TITLE: Proposed Plans	SCALE: 1:100	DATE: 18/10/08
CLIENT: Mr & Mrs Parker, 5 King Richard Road, Hinckley, LE10 0HJ	DRAWN: H.E.J.	DWG. NO.: 003a
	REV. NO.: windows repositioned	