DEVELOPMENT SERVICES
28 OCT 2008
RECEIVED

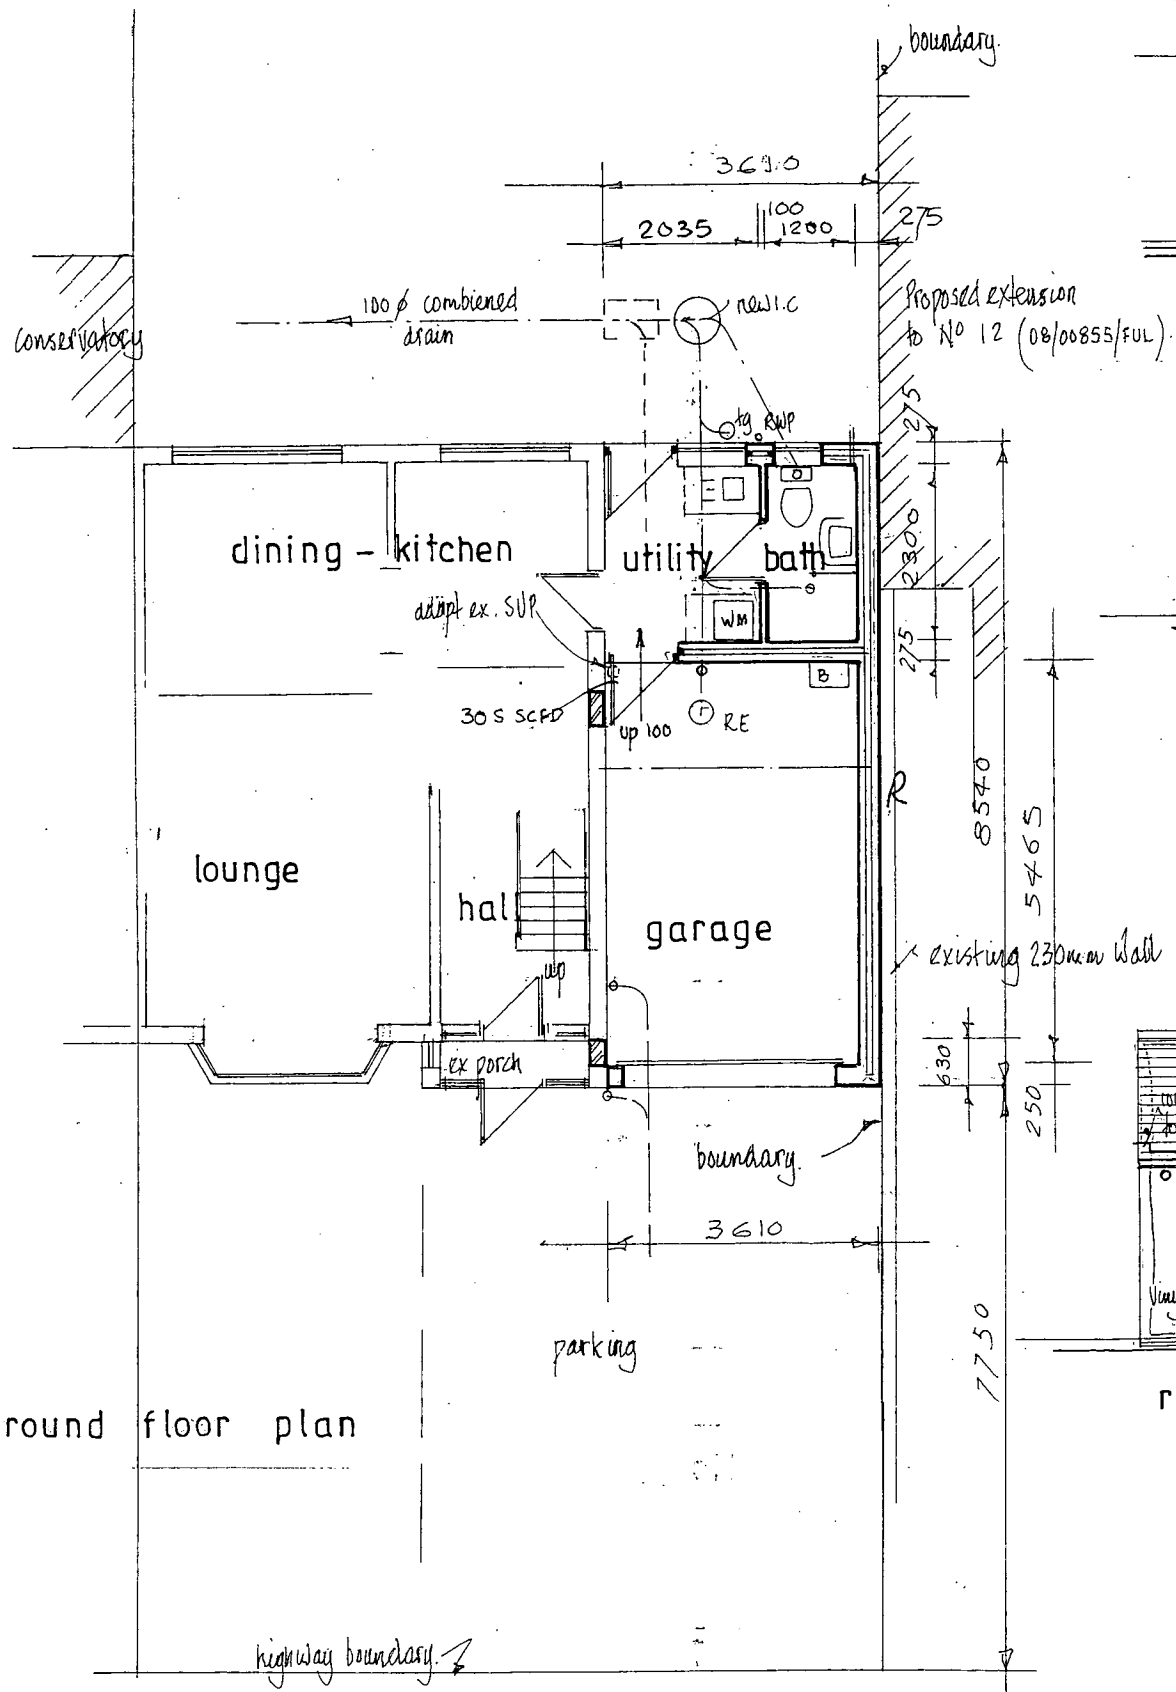

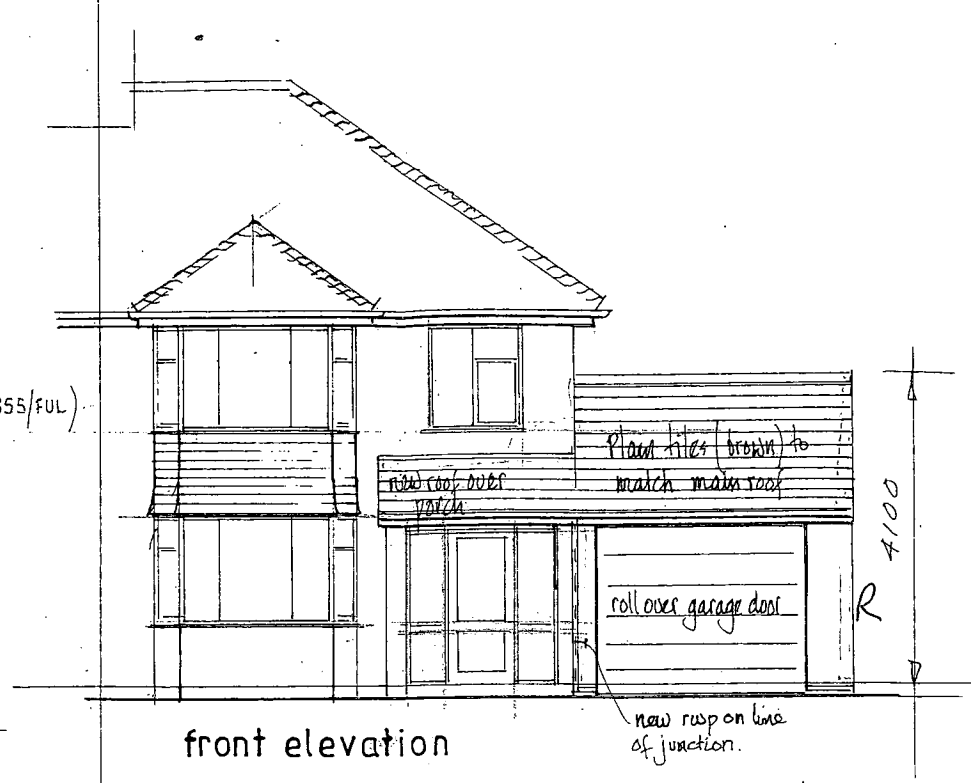

front elevation

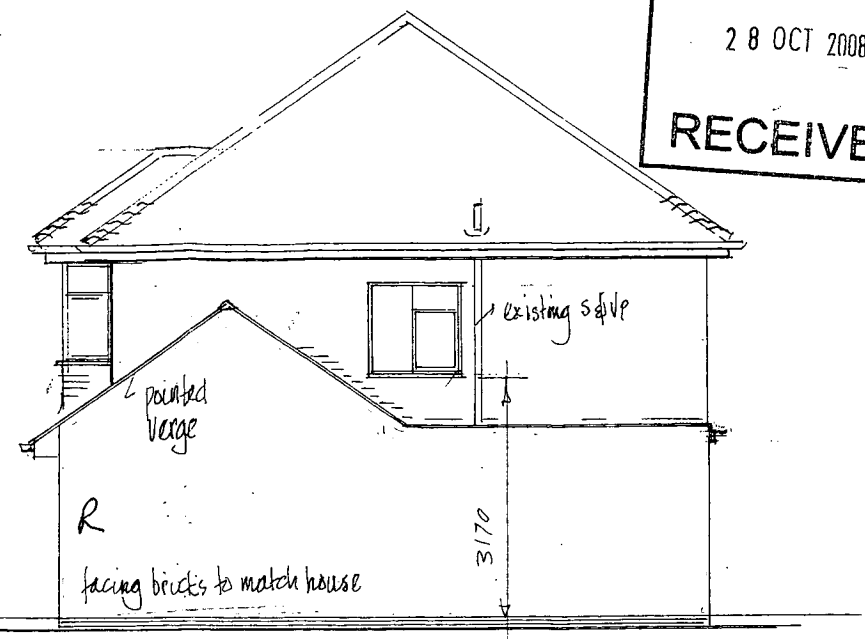

side elevation

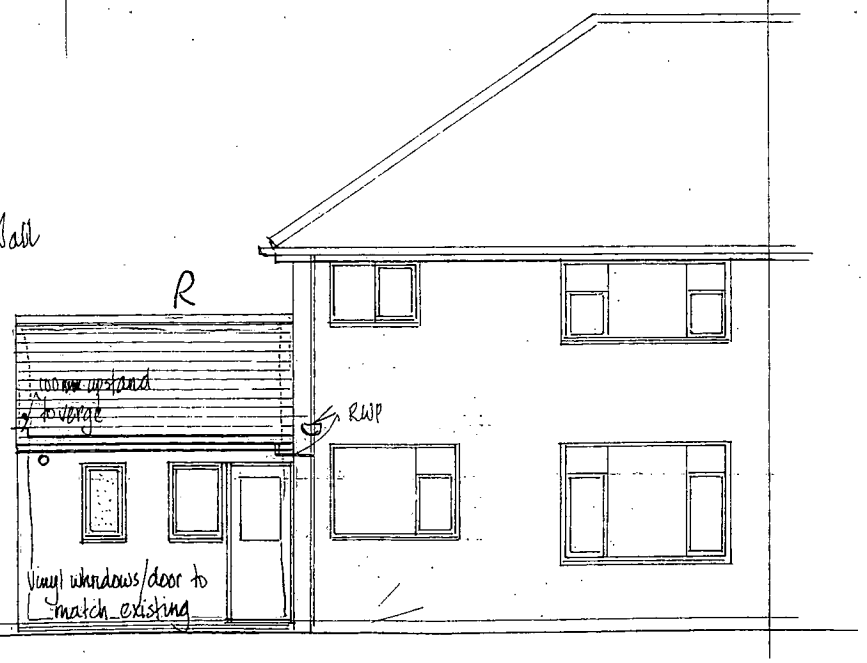

rear elevation

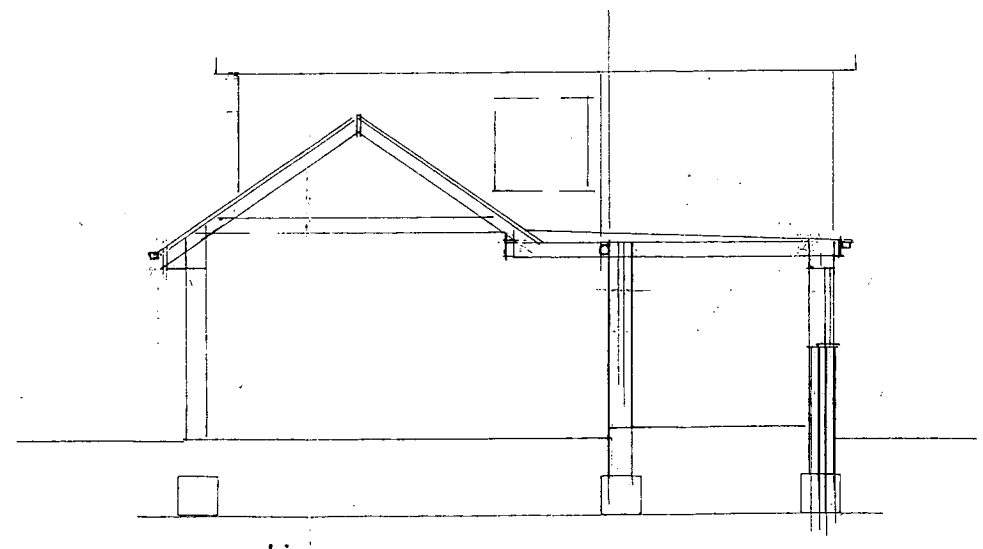

section

0 1.0 2.0 3.0 4.0 5.0m

The Party Wall Plan etc. Act 1996 will apply drawing prepared for planning consent only

DAVID HAYNES dip. Arch. A.R.I.B.A. **ARCHITECT**
56, Leicester Road, Groby, Leicester LE6 0DJ
tel & fax: 0116 2872597 mob: 07973 156209 email: david@dandmhaynes.co.uk

SIDE EXTENSION [single storey] TO HOUSE. E. FLYNN
14 MARINA DRIVE, GROBY. LE6 0DX

scale 1:100 date 10.2008 drawing number 37.35-1