DISCONS
AMENDED LANDSCAPING
11/00069/FUL
→ RM

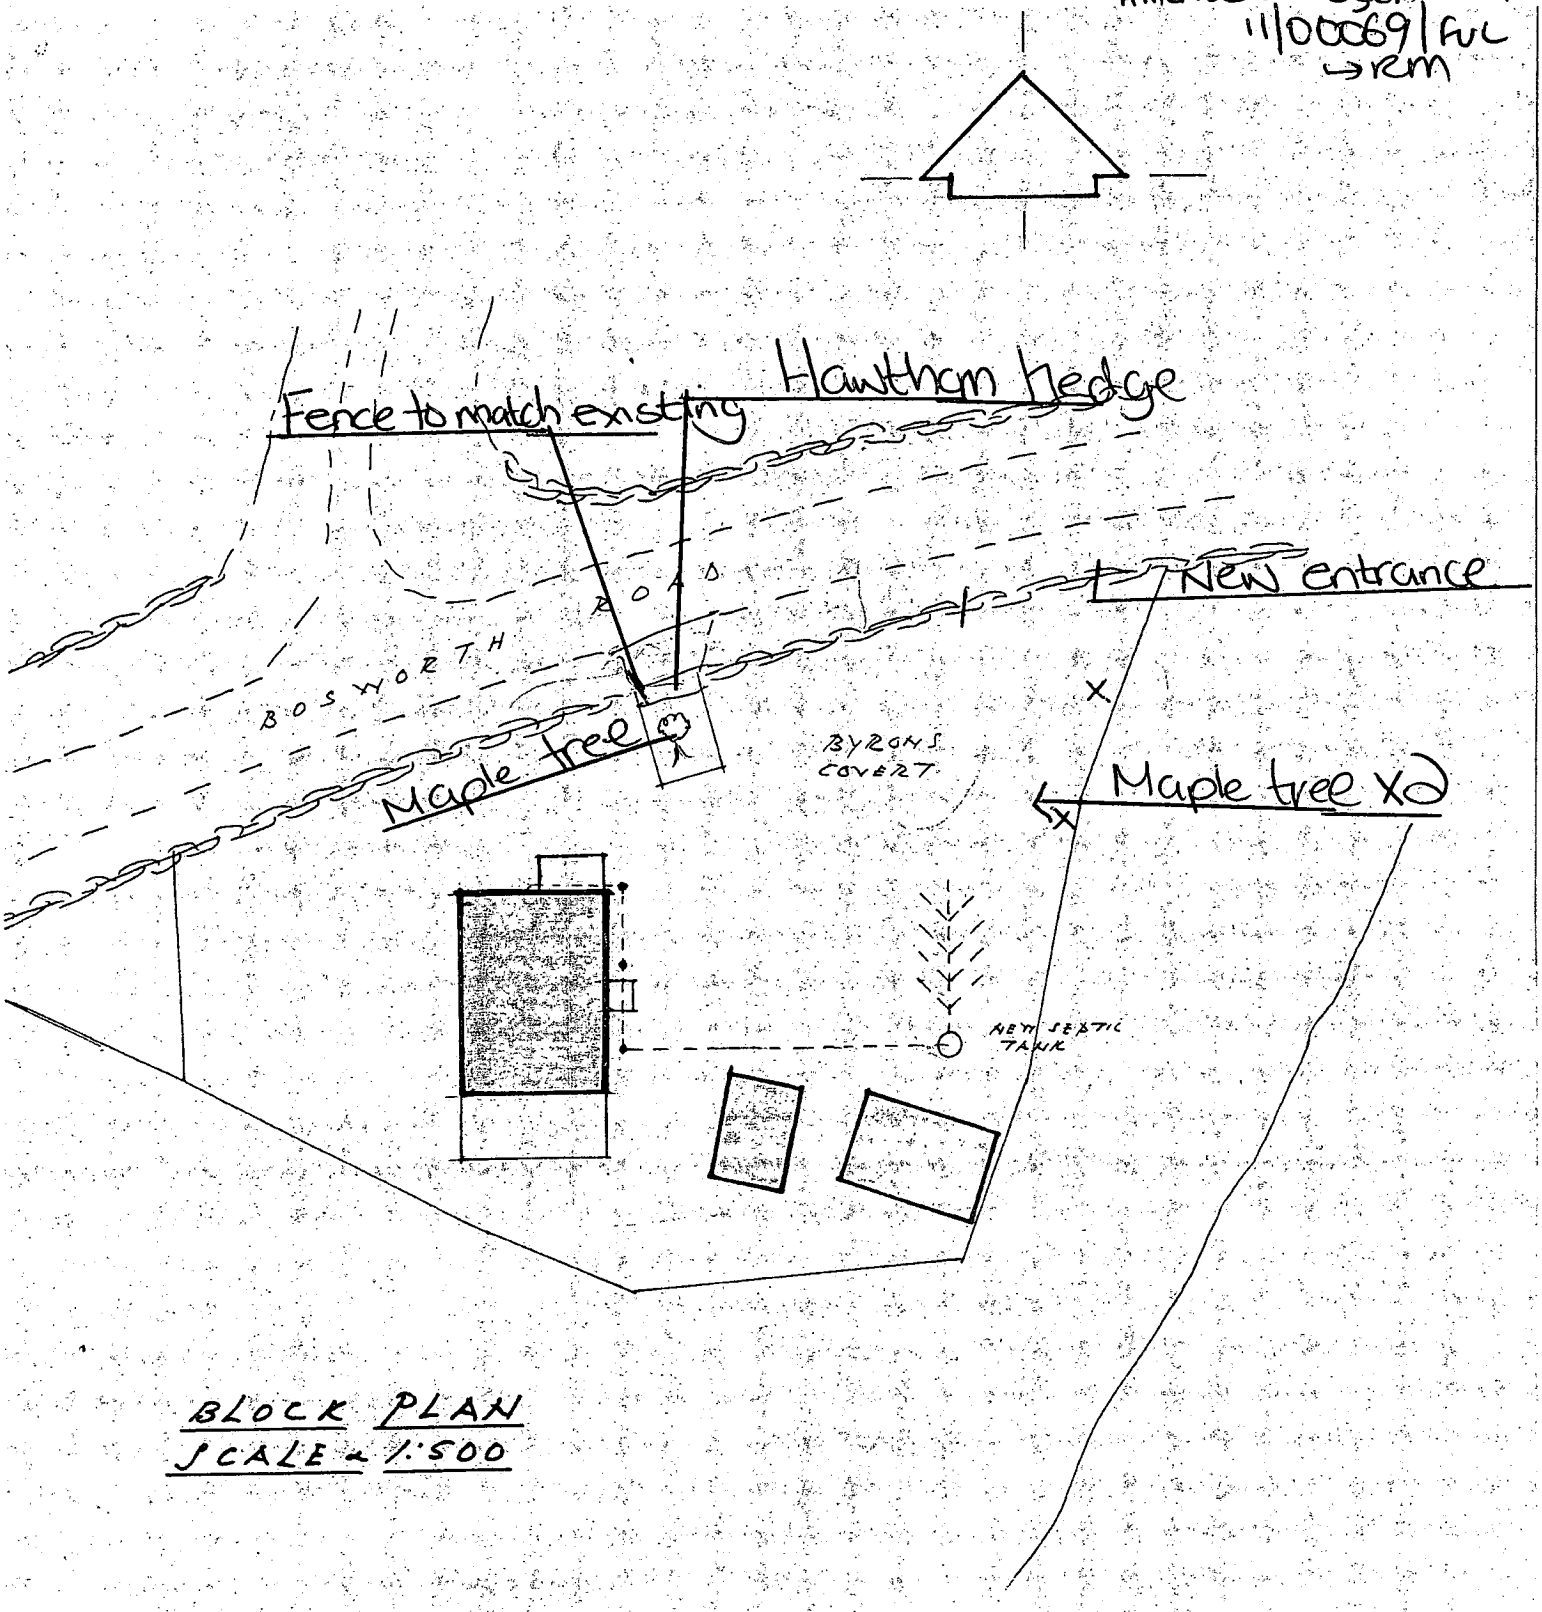

BLOCK PLAN
SCALE - 1:500

PROPOSED EXTENSIONS & ALTERATIONS TO DWELLING FOR MR D LOCKHART AT BYRONS COVERT, BOSWORTH ROAD WELLSBOROUGH, NUNEATON.

SCANNED

DEVELOPMENT
SERVICES

14 JUL 2011

RECEIVED