THIS DRAWING IS COPYRIGHT
DIMENSIONS ARE NOT TO BE SCALED FROM THIS DRAWING
ELECTRONIC DATA IS NOT TO BE AMENDED/DELETED WITHOUT
AXONARCHITECTS PERMISSION

REV	DATE	INIT	DESCRIPTION
A	21-05-10	NJA	STUDIO AMENDED, GLAZED DORMER ADDED
B	22-05-11	NJA	FIRST FLOOR ACCOMMODATION AMENDED

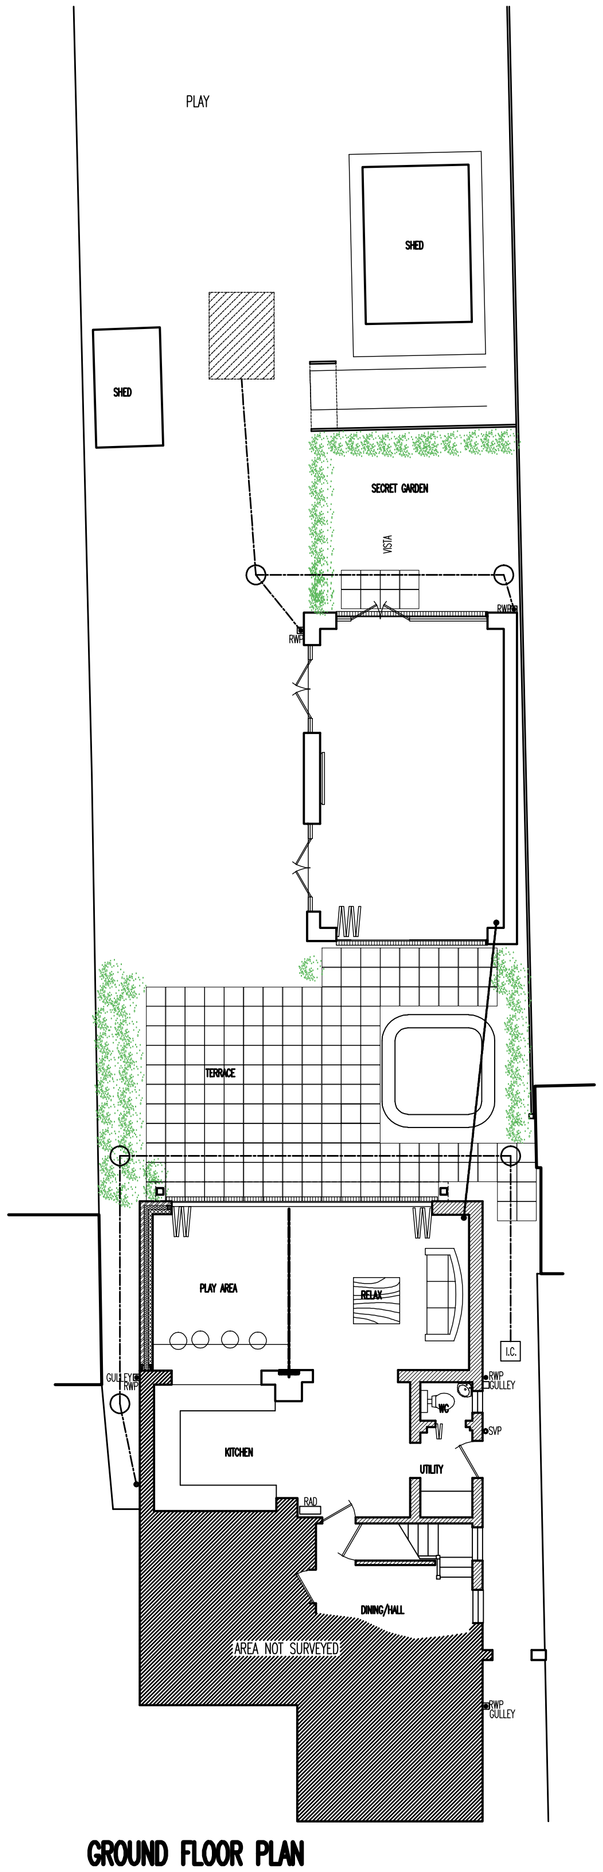

GROUND FLOOR PLAN

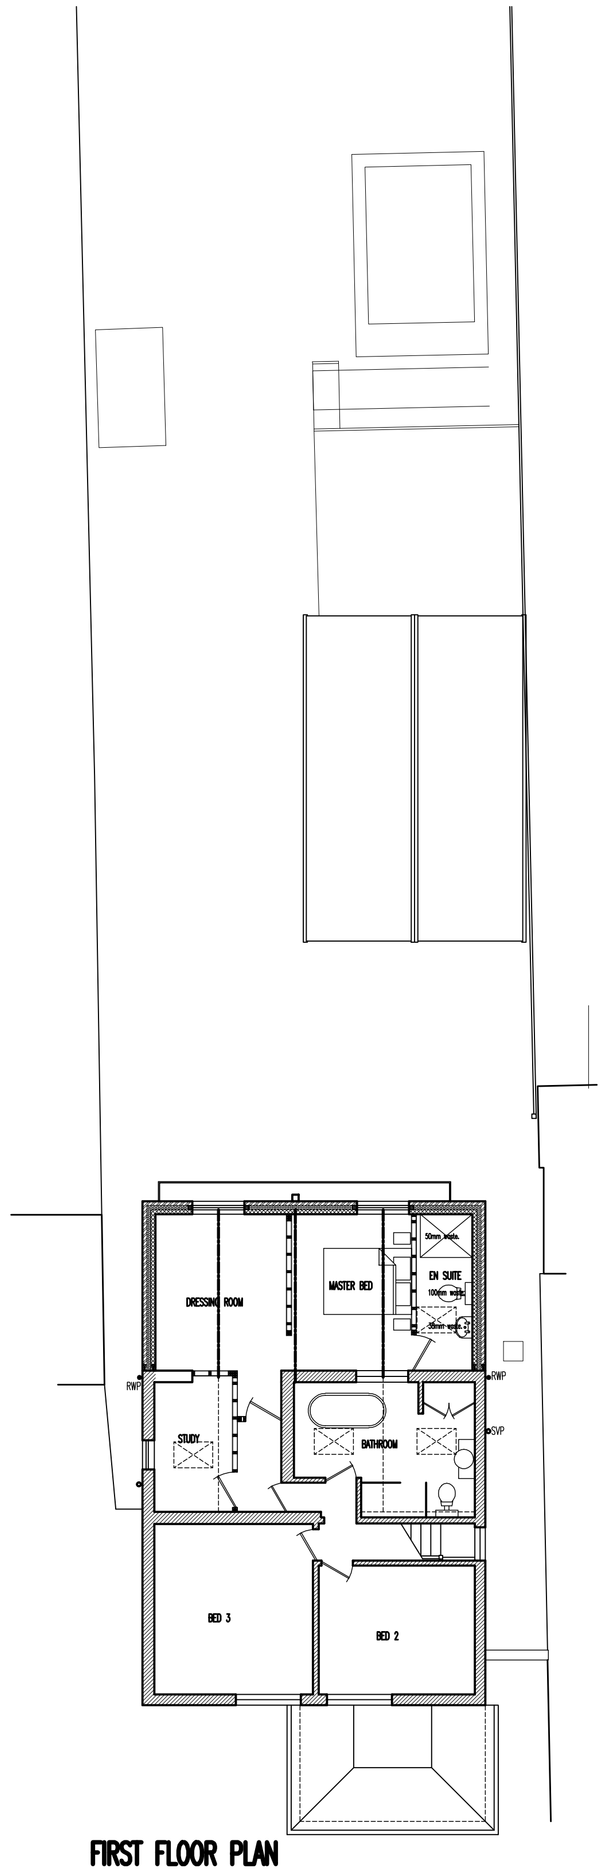

FIRST FLOOR PLAN

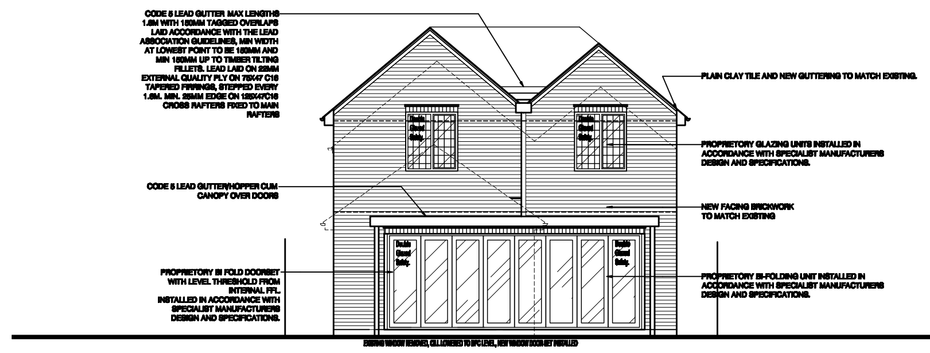

NORTH ELEVATION/SECTION

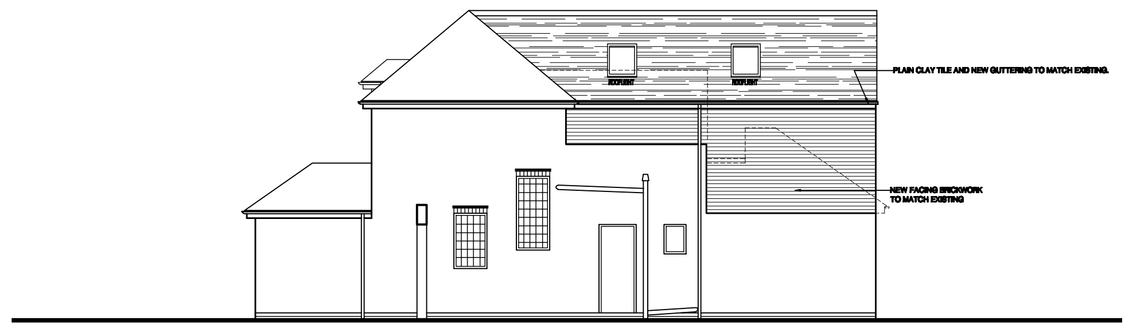

EAST ELEVATION

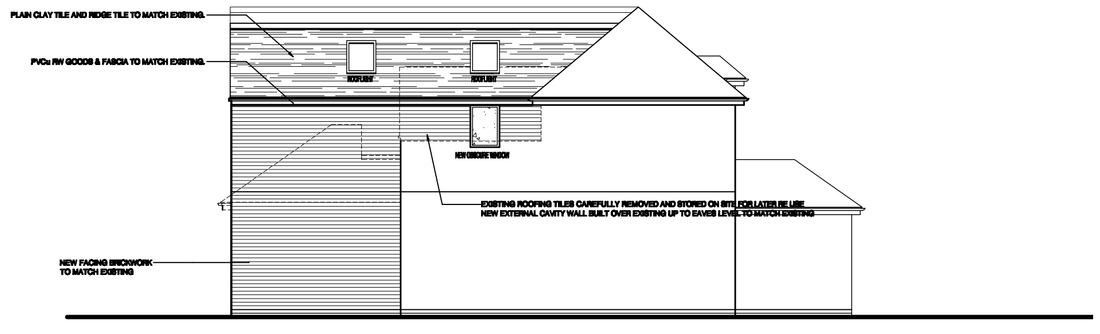

WEST ELEVATION



BLOCK PLAN 1:500

DISCLAIMER NOTES:

DRAWING SUBJECT TO FOLLOWING CONDITIONS:

SITE LEVEL SURVEY
FULL MEASURED BUILDING SURVEY
CONFIRMATION OF LEGAL BOUNDARY & EASEMENTS
GROUND INVESTIGATION BY OTHERS
STATUTORY AUTHORITY SERVICES INVESTIGATION
PLANNING AUTHORITY COMMENTS/APPROVAL
HIGHWAY AUTHORITY COMMENTS/APPROVAL
CONSERVATION OFFICER COMMENTS/APPROVAL
FLOOD RISK ASSESMENT
PARTY WALL ACT 1996

AXONARCHITECTS
MASTERPLANNERS

W5 The Quarters, 85 Druid St, Hinckley
Leicestershire, LE10 1QG, England
T: 01455 833556 F: 01455 233773
E: mail@axon-architects.com
W: www.axon-architects.com

RIBA Chartered Practice

CLIENT
Mr & Mrs D Todd

PROJECT
Proposed Residential Extension & Garden Studio
30 Sketchley Road
Burbage

STATUS	DATE	
Sketch	04-06-10	
DRAWN	CHECKED	SCALE
nja	drh	1:100/500

DRAWING
Proposed Plans & Elevations

DRAWING No.	REVISION
10986-SK01	B