

de la bere crescent elevation

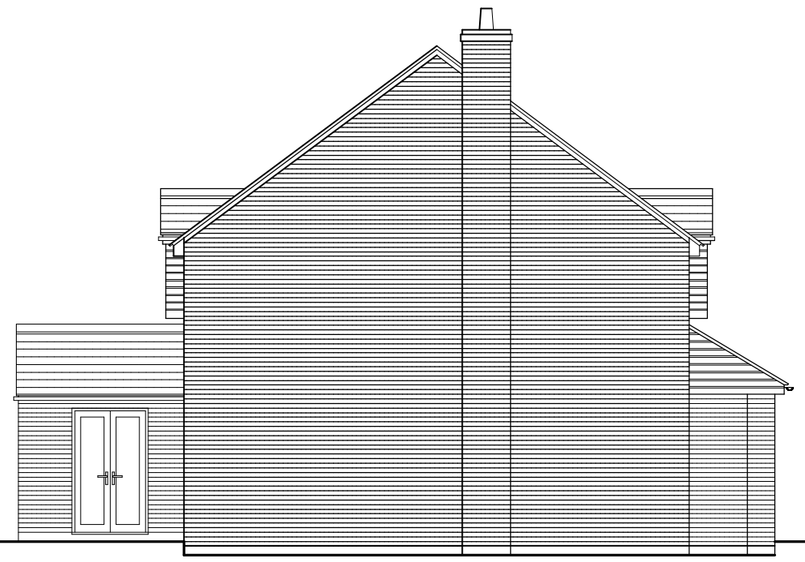

side elevation



rear elevation

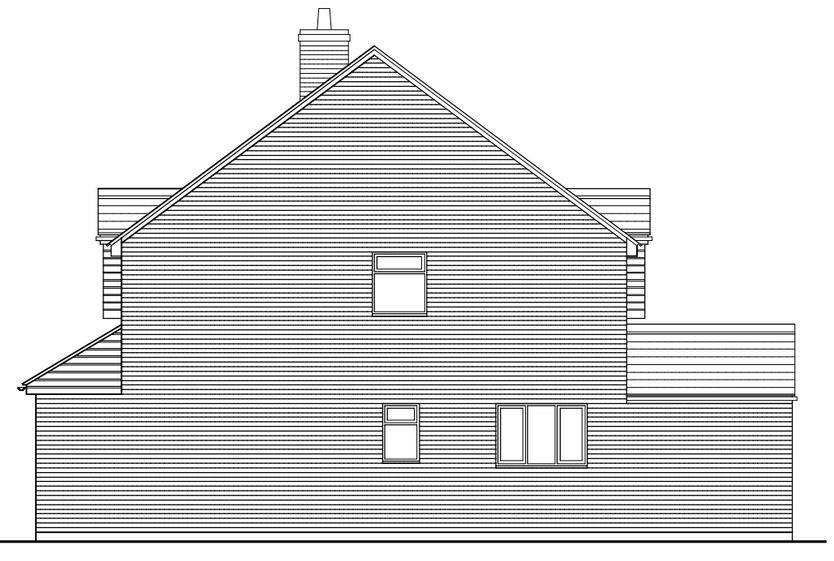

side elevation

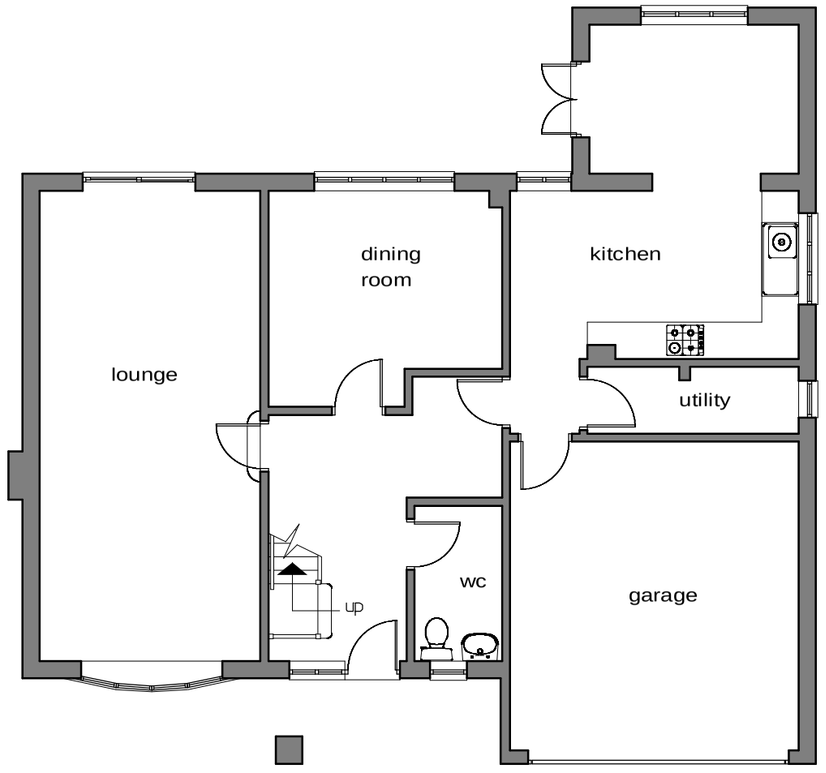

ground floor plan

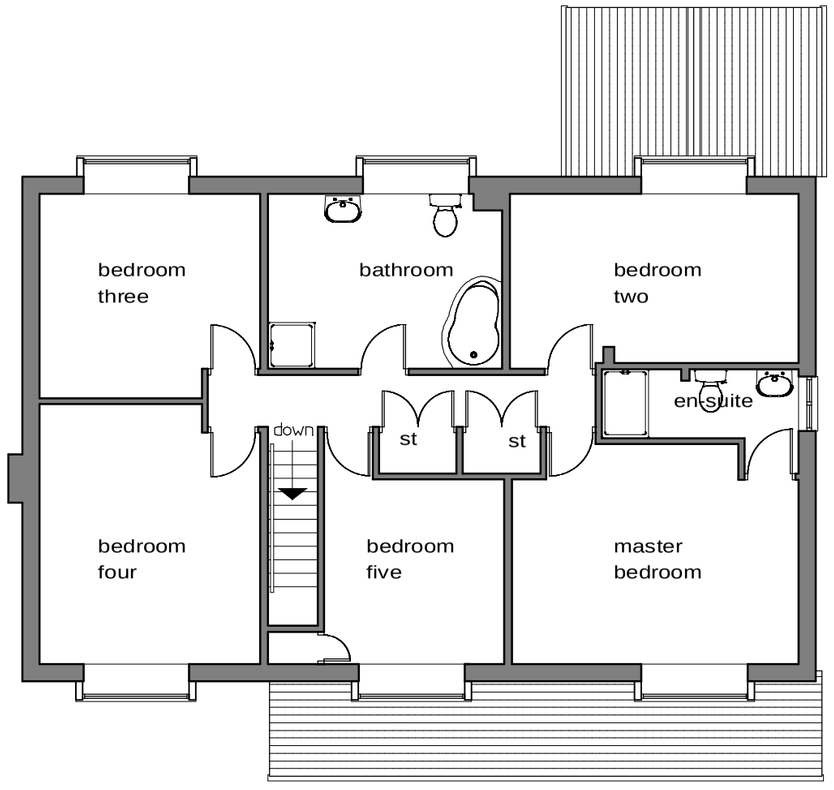

first floor plan



site location plan
scale 1 : 1250

S A V A G E H A Y W A R D
A R C H I T E C T S
19 Station Rd Hinckley, Leicestershire, LE10 1AW, 01455 635665, FAX- 01455 618971

Client	Mr & Mrs J Salter		
Project	Proposed Extensions & Alterations 25 De la Bere Crescent, Burbage		
Drawing	As Existing Drawing		
Auth	JEH	Date	Nov 2009
Scale	1 : 100 - 1 : 1250	Job No	09 / 106
		Drawing No	01

THIS DRAWING IS THE COPYRIGHT OF SAVAGE HAYWARD CDM Ltd. REPRODUCTION IN ANY FORM, IN WHOLE OR PART IS FORBIDDEN WITHOUT PRIOR WRITTEN PERMISSION OF THE COPYRIGHT HOLDER
DO NOT SCALE FROM DRAWING AND ONLY FIGURED DIMENSIONS ARE TO BE USED