


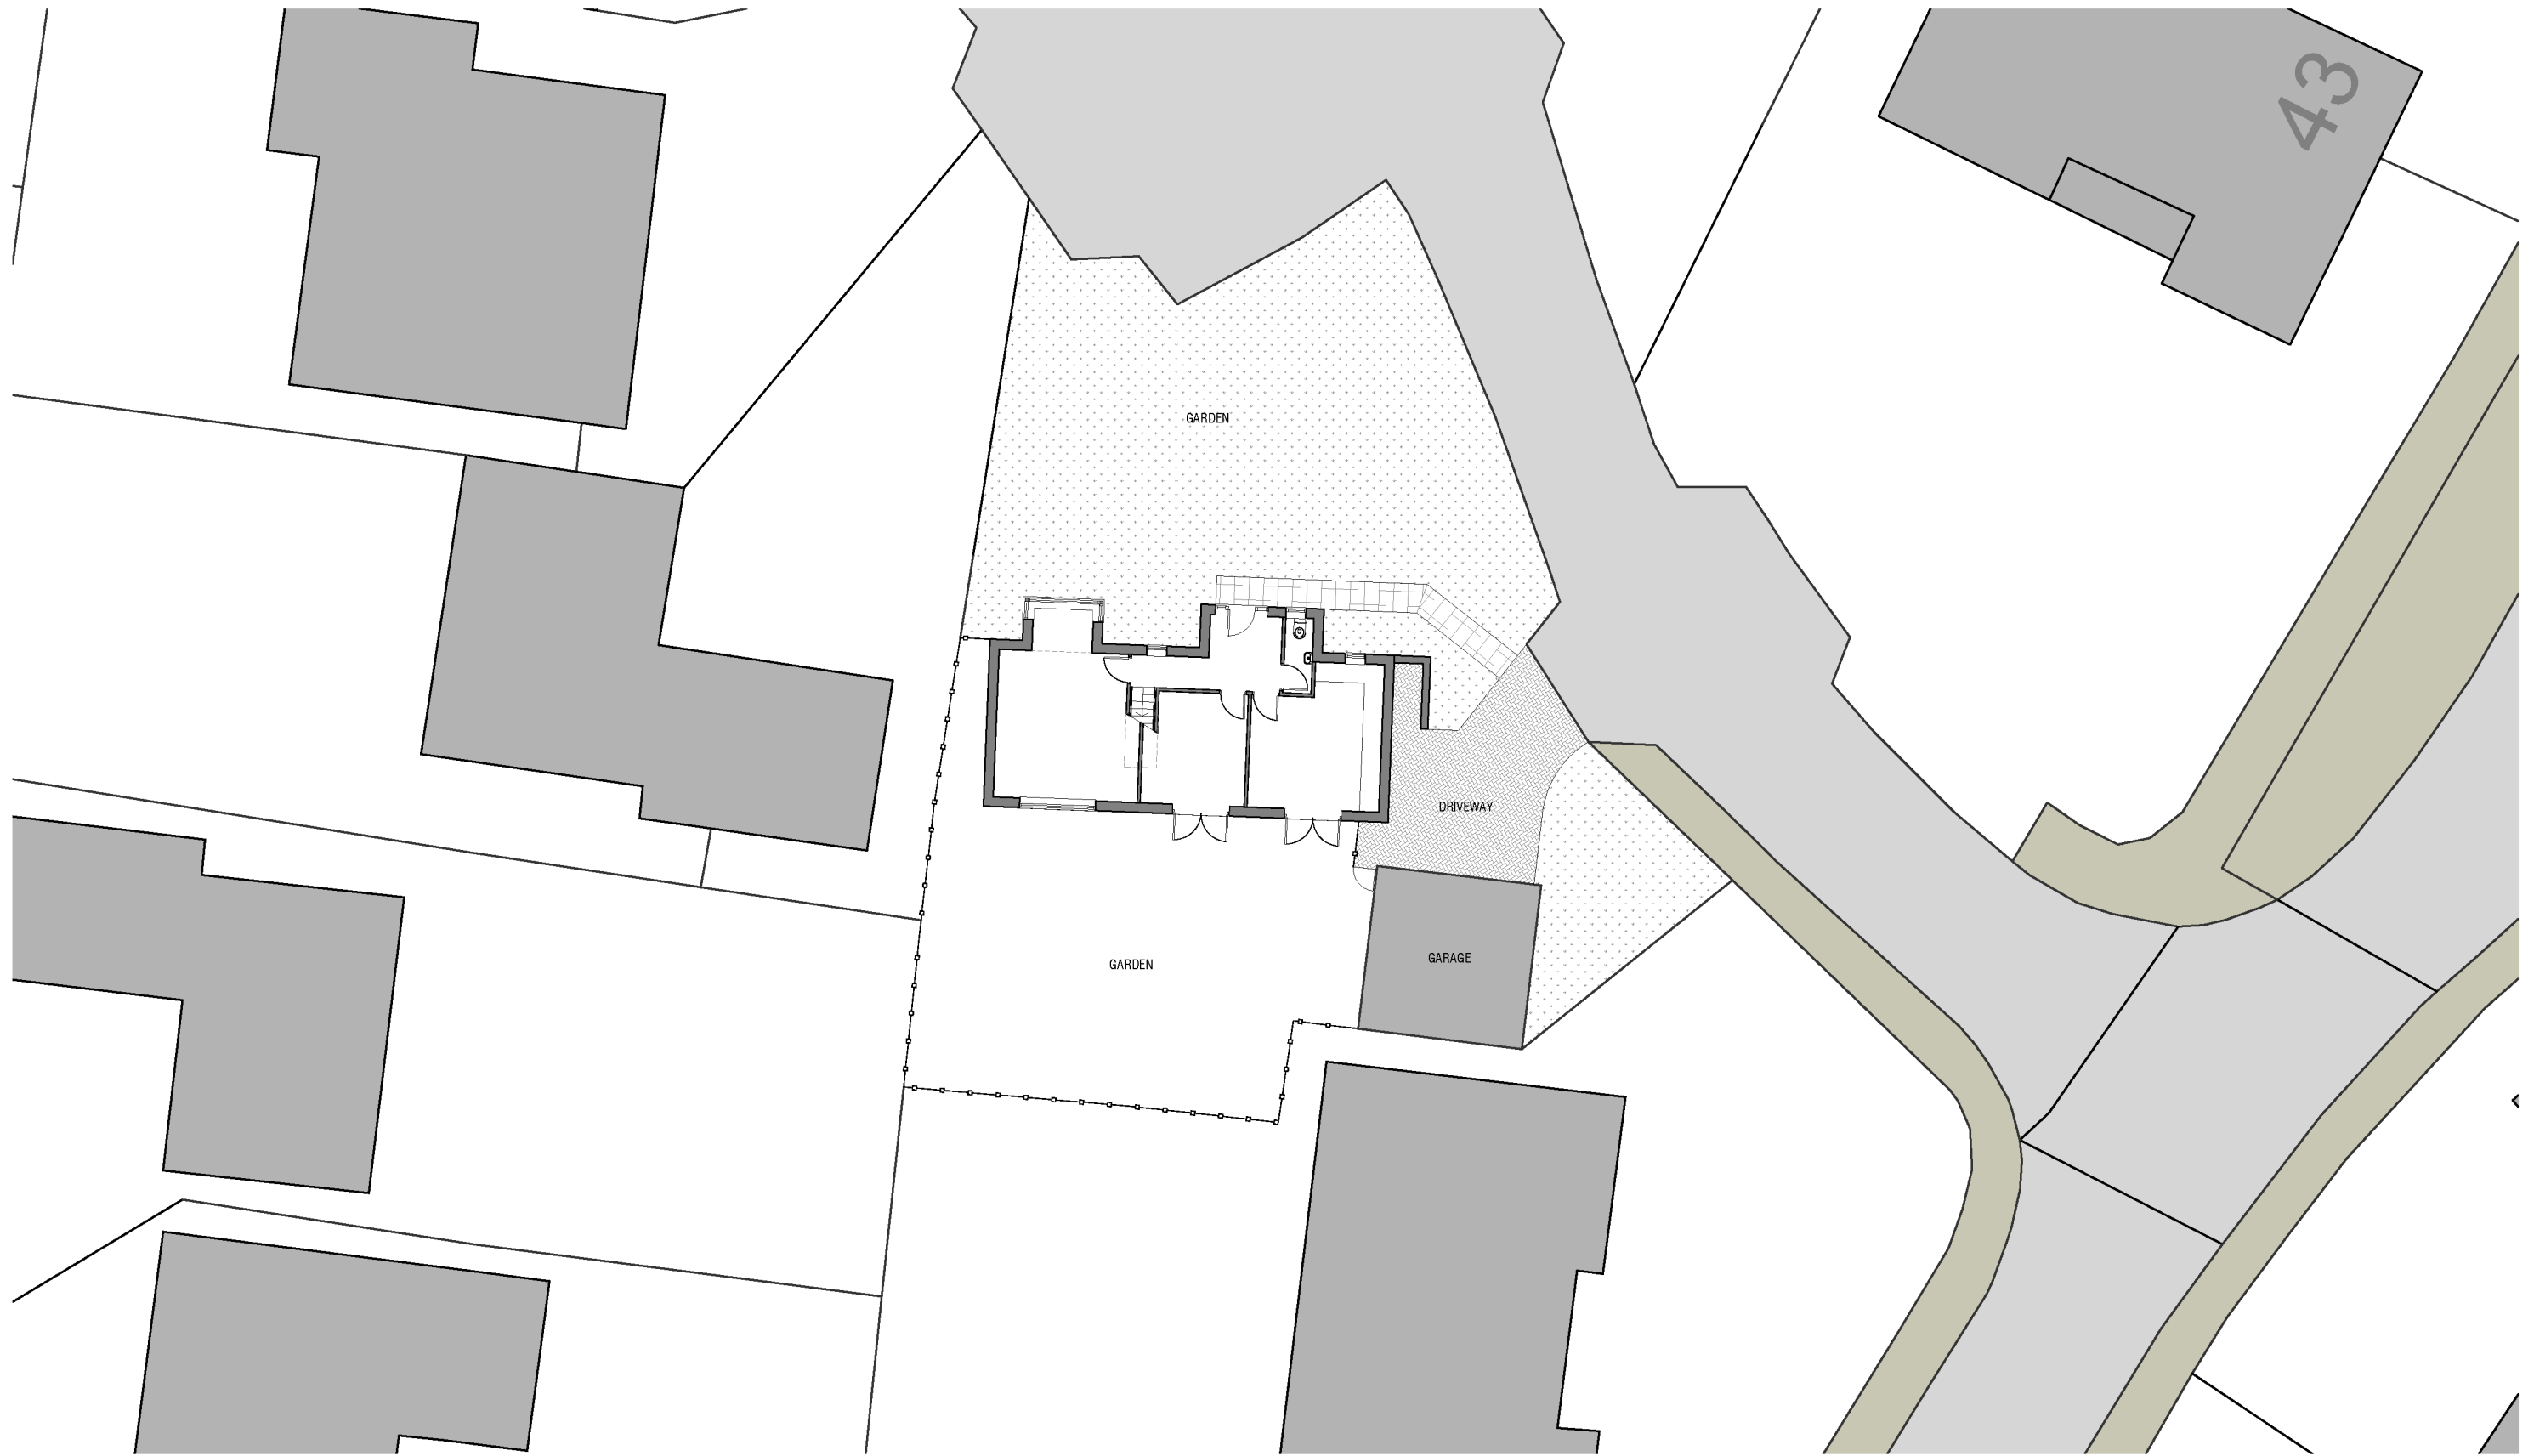

EXISTING BLOCK PLAN



DRAWING NOTES

-

REV. NOTES
P03 -

DATE BY
01.12.25 GN

PROJECT
**25 Stamford Drive
Leicester LE6 0YD**
STATUS
PLANNING

DRAWING
Block Plan as Existing

DRAWING #	REVISION	SCALE	FORMAT
L(10)010 P03		1:200	A3

