



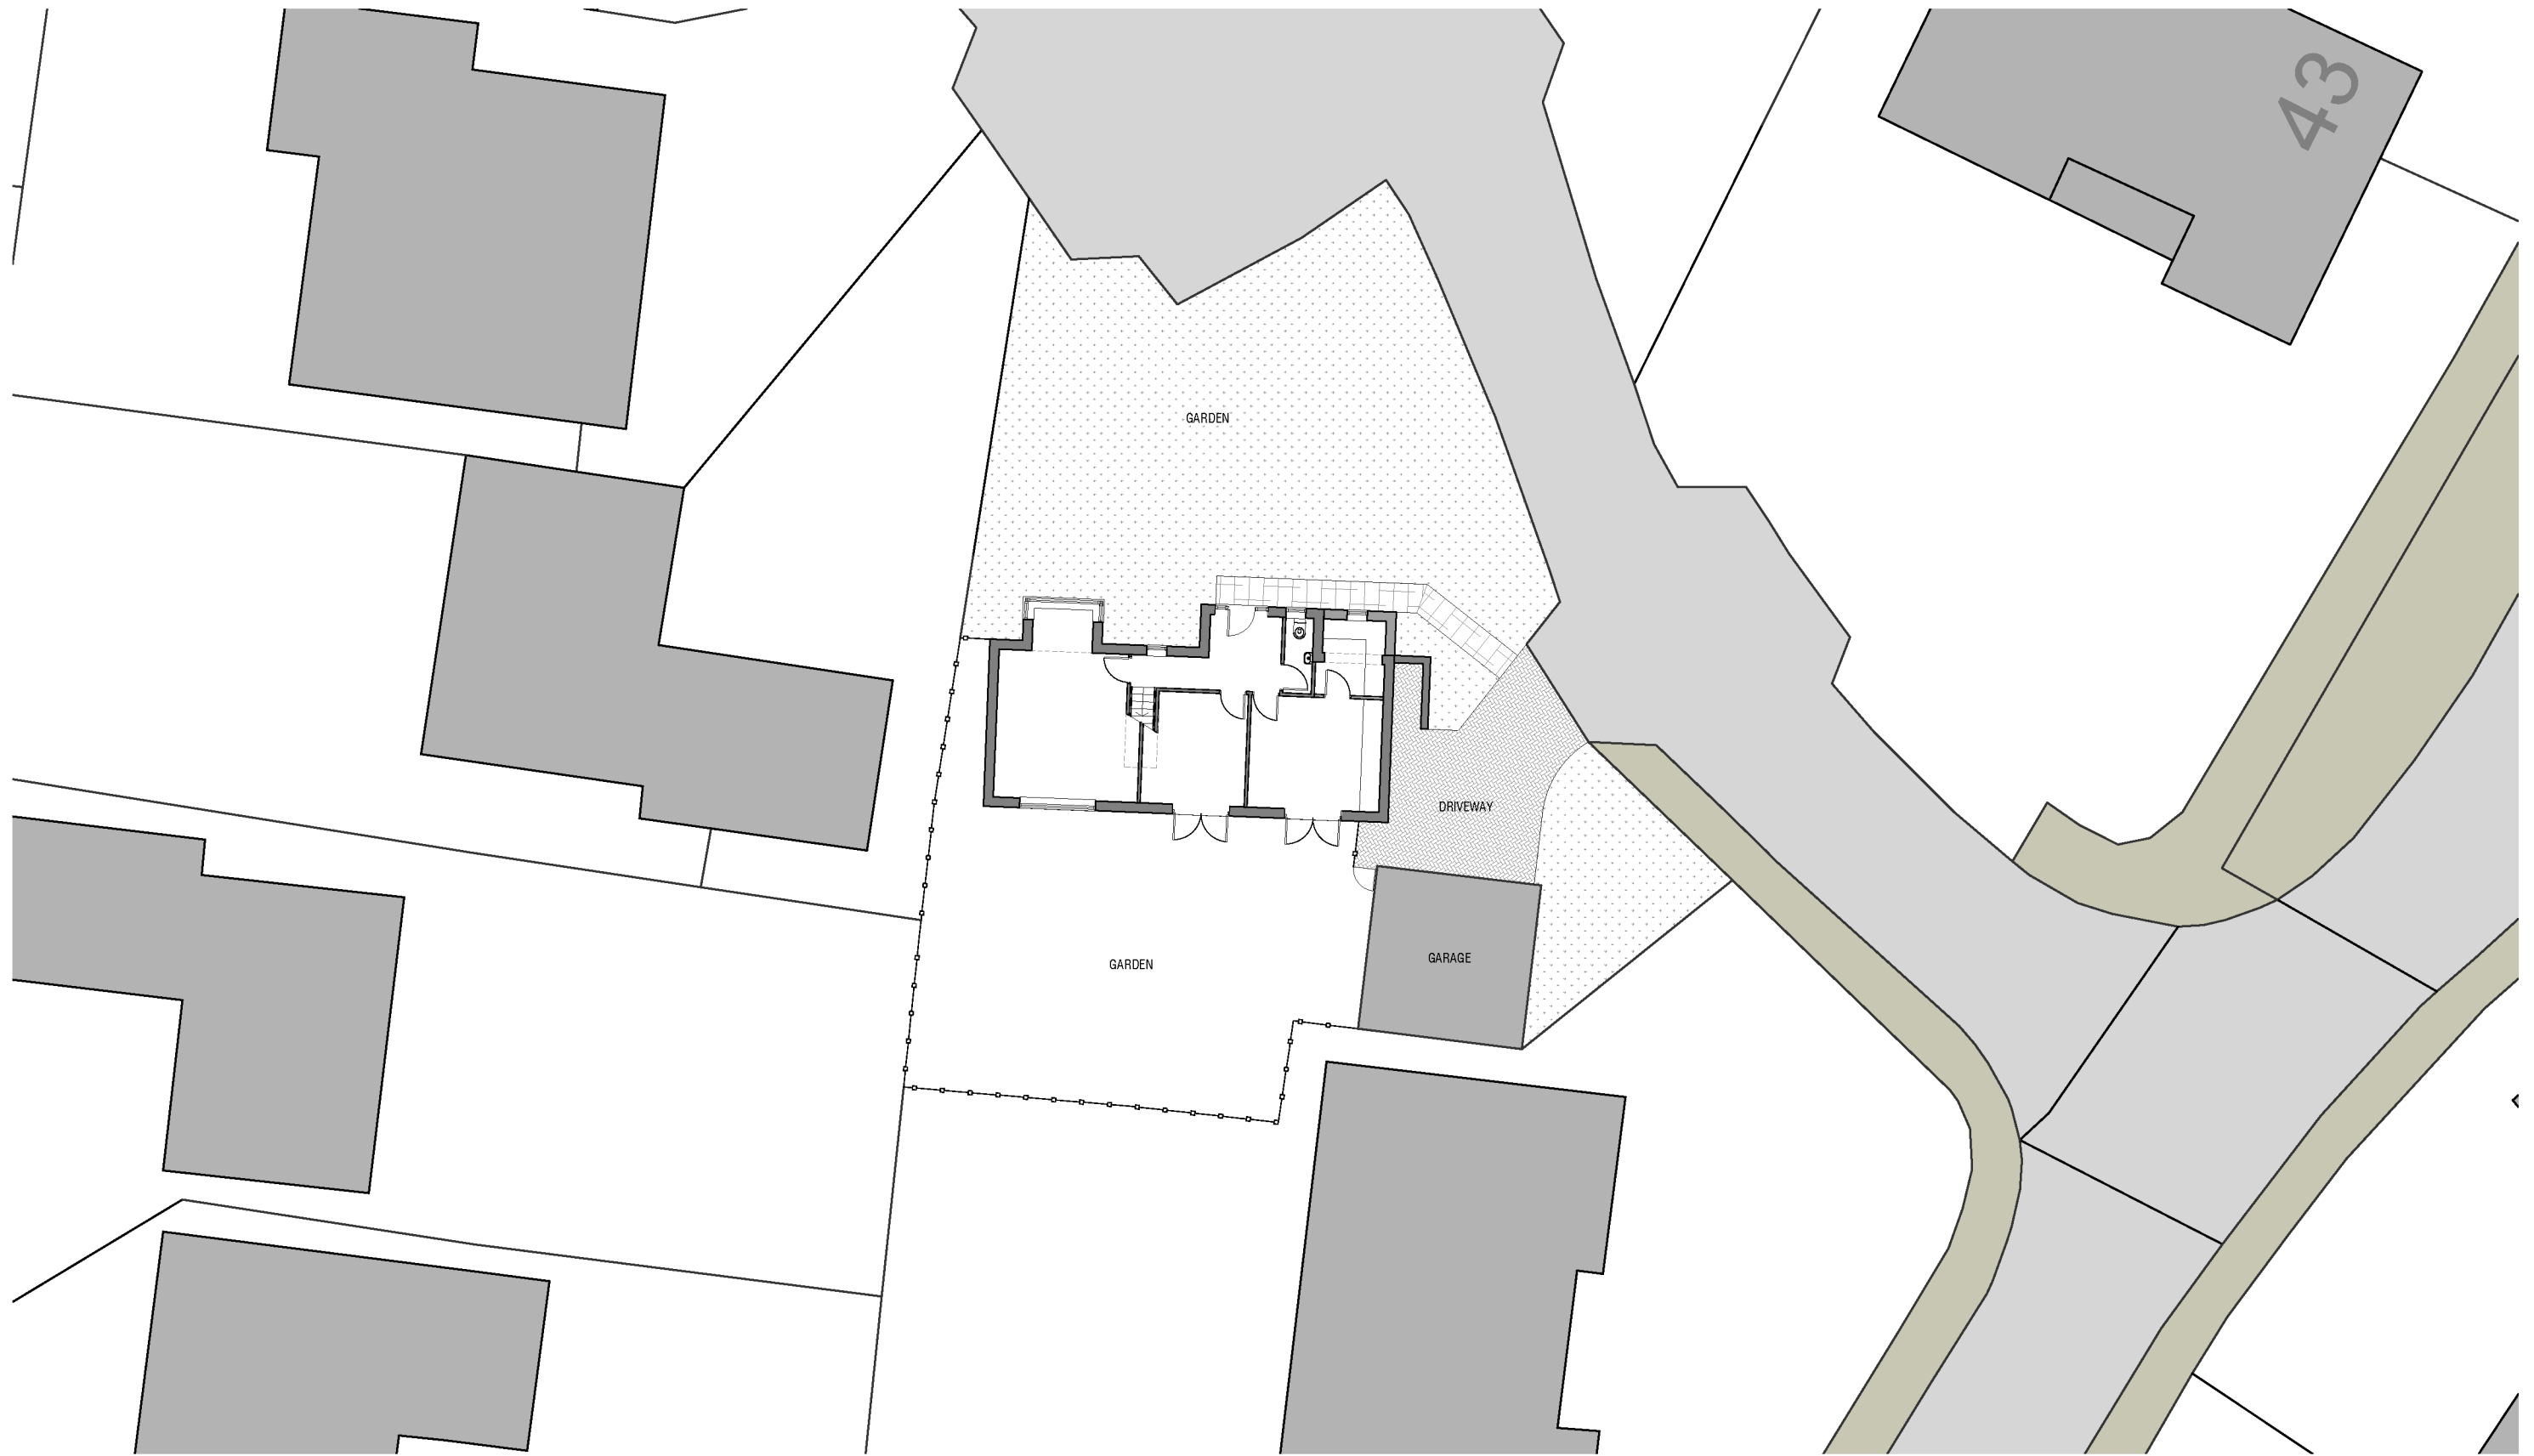

PROPOSED BLOCK PLAN

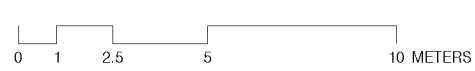

DRAWING NOTES
-

REV.	NOTES
P03	-

DATE	BY
01.12.25	GN

PROJECT
25 Stamford Drive Leicester LE6 0YD

STATUS
PLANNING

DRAWING
Block Plan as Proposed

DRAWING #	REVISION	SCALE	FORMAT
L(20)010 P03		1:200	A3

