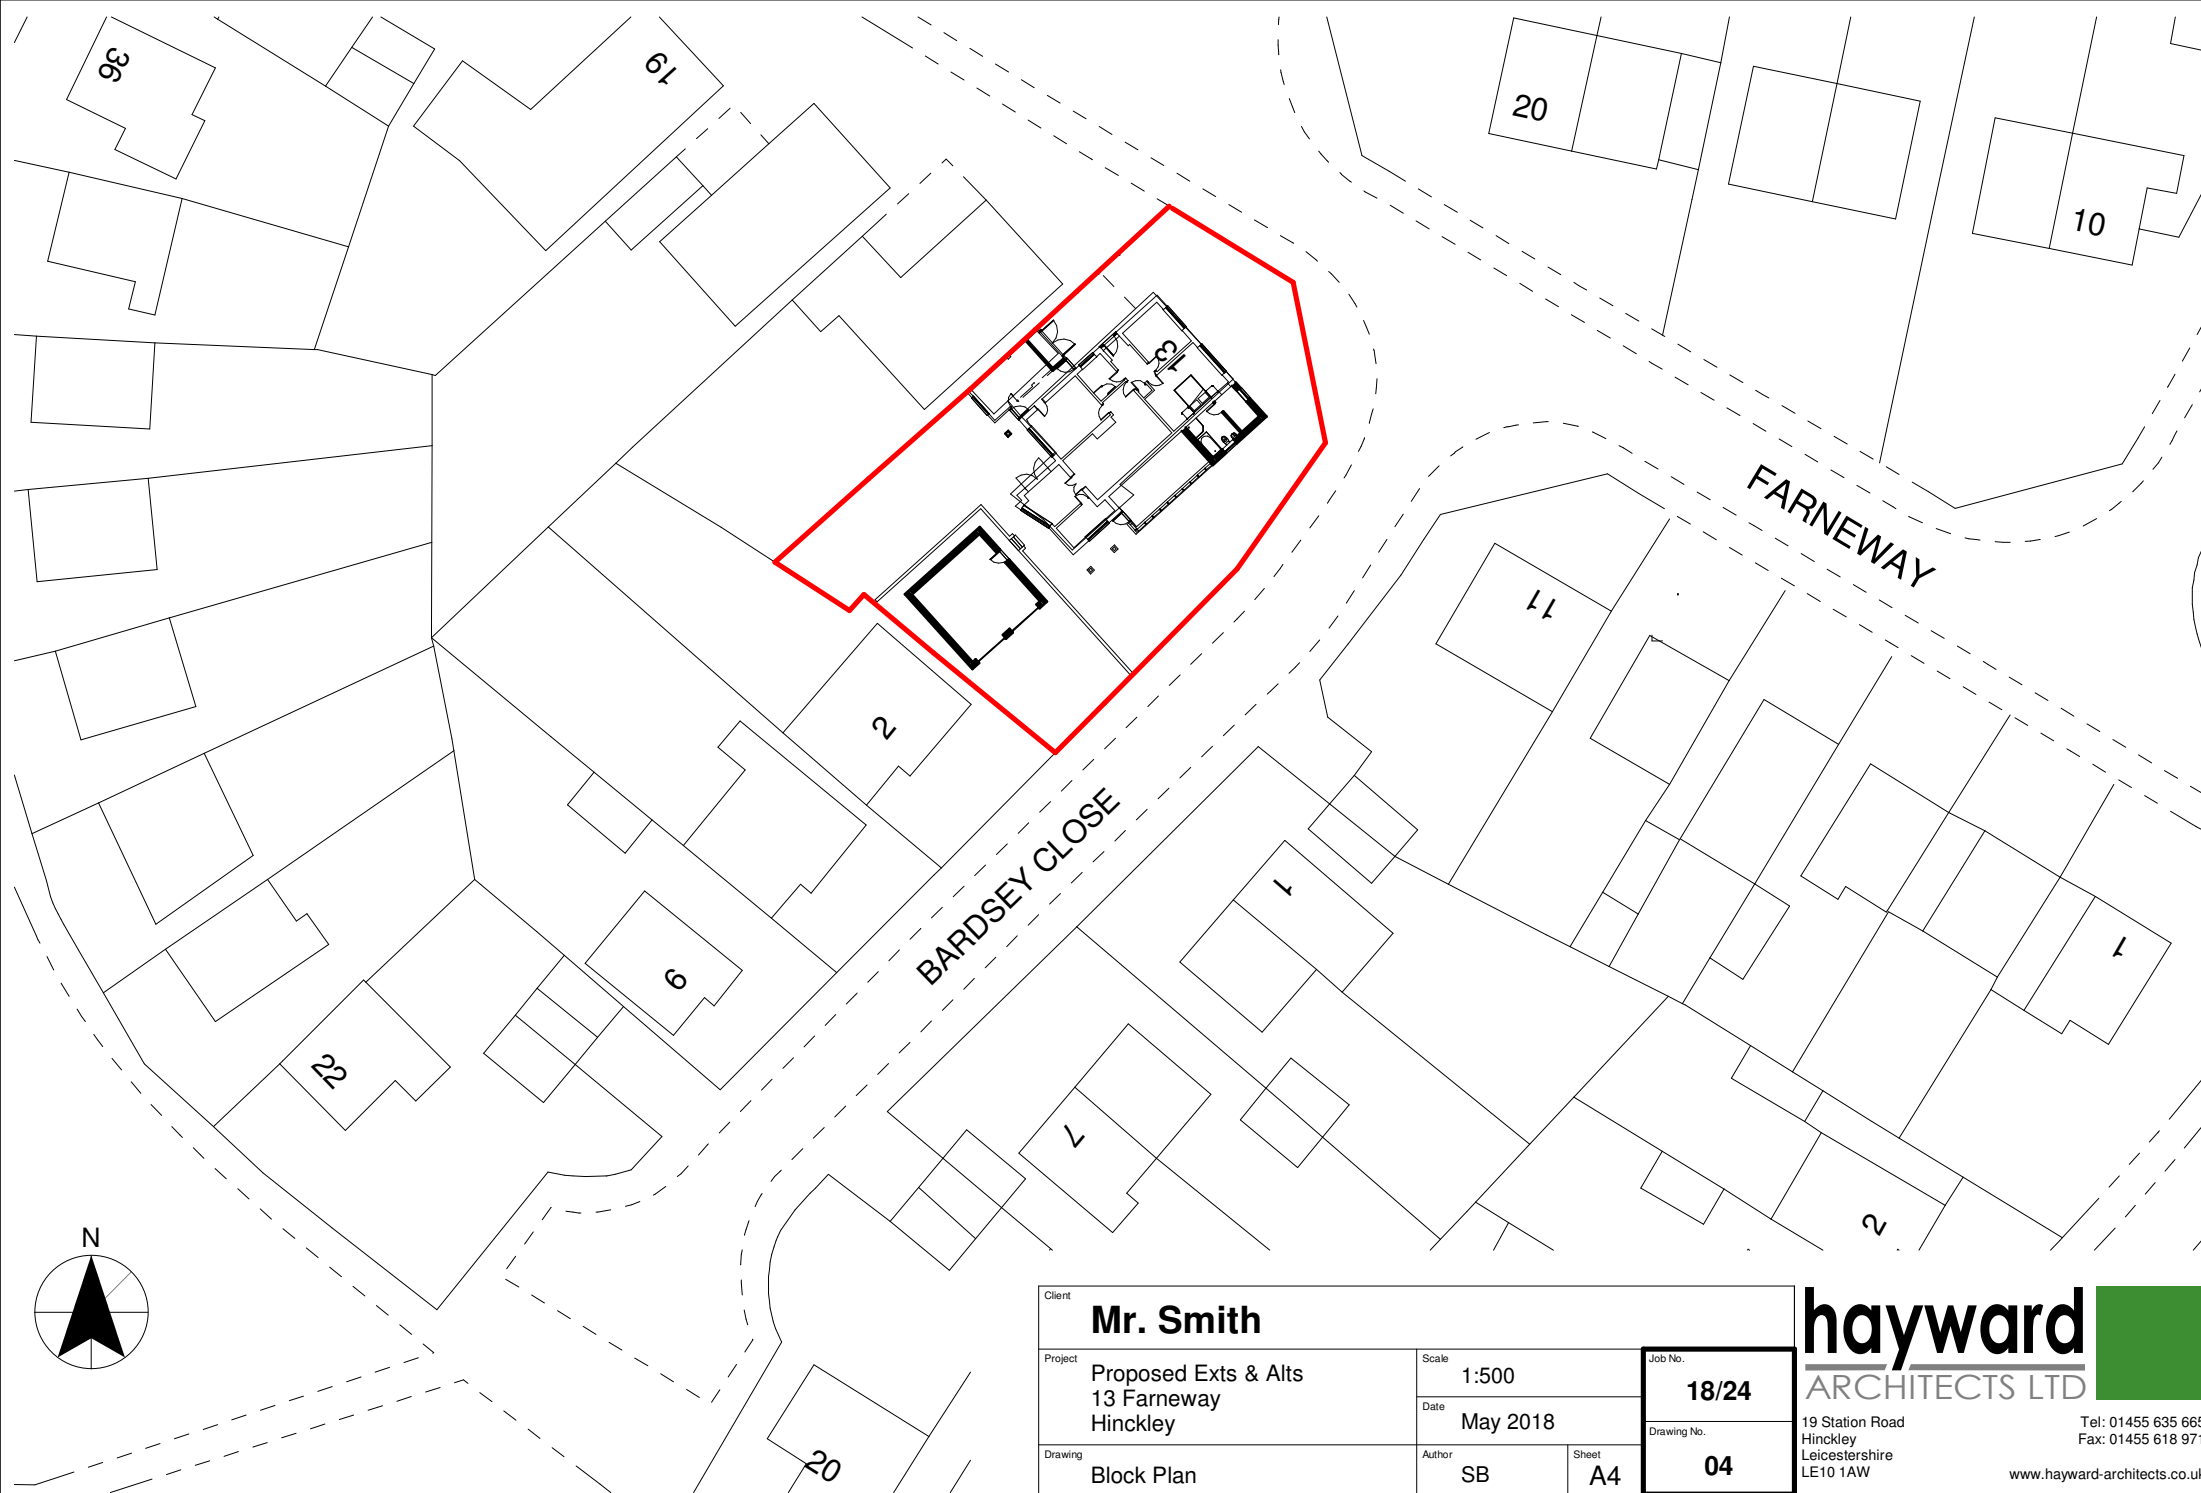


|   |                  |             |                          |
|---|------------------|-------------|--------------------------|
| Client<br><b>Mr. Smith</b>   |                  |             |                          |
| Project<br>Proposed Exts & Alts<br>13 Farneway<br>Hinckley   | Scale<br>1:500   |             | Job No.<br><b>18/24</b>  |
|   | Date<br>May 2018 |             |                          |
| Drawing<br>Block Plan   | Author<br>SB     | Sheet<br>A4 | Drawing No.<br><b>04</b> |
| THE COPYRIGHT OF THIS DRAWING IS VESTED IN HAYWARD ARCHITECTS LTD.<br>REPRODUCTION IN ANY FORM, EITHER IN WHOLE OR IN PART IS FORBIDDEN WITHOUT THE PRIOR WRITTEN PERMISSION<br>OF THE COPYRIGHT HOLDER. DO NOT SCALE FROM DRAWING AND ONLY FIGURED DIMENSIONS ARE TO BE USED |                  |             |                          |

**hayward**  
ARCHITECTS LTD

19 Station Road  
Hinckley  
Leicestershire  
LE10 1AW

Tel: 01455 635 665  
Fax: 01455 618 971  
[www.hayward-architects.co.uk](http://www.hayward-architects.co.uk)

|                |          |
|----------------|----------|
| Drawing Status | Planning |
|----------------|----------|