

Plain tiles to match existing

Existing brickwork clad over with new facing brickwork to match existing

Front Elevation 1:100



Side 1 Elevation 1:100



Plain tiles to match existing

Facing brickwork to match existing

Rear Elevation 1:100

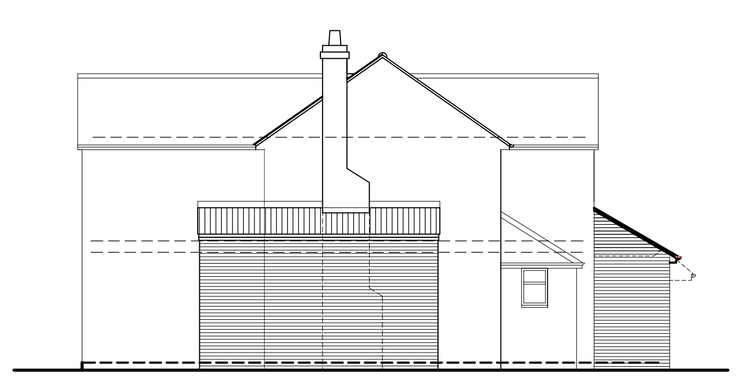

Side 2 Elevation 1:100

As Proposed

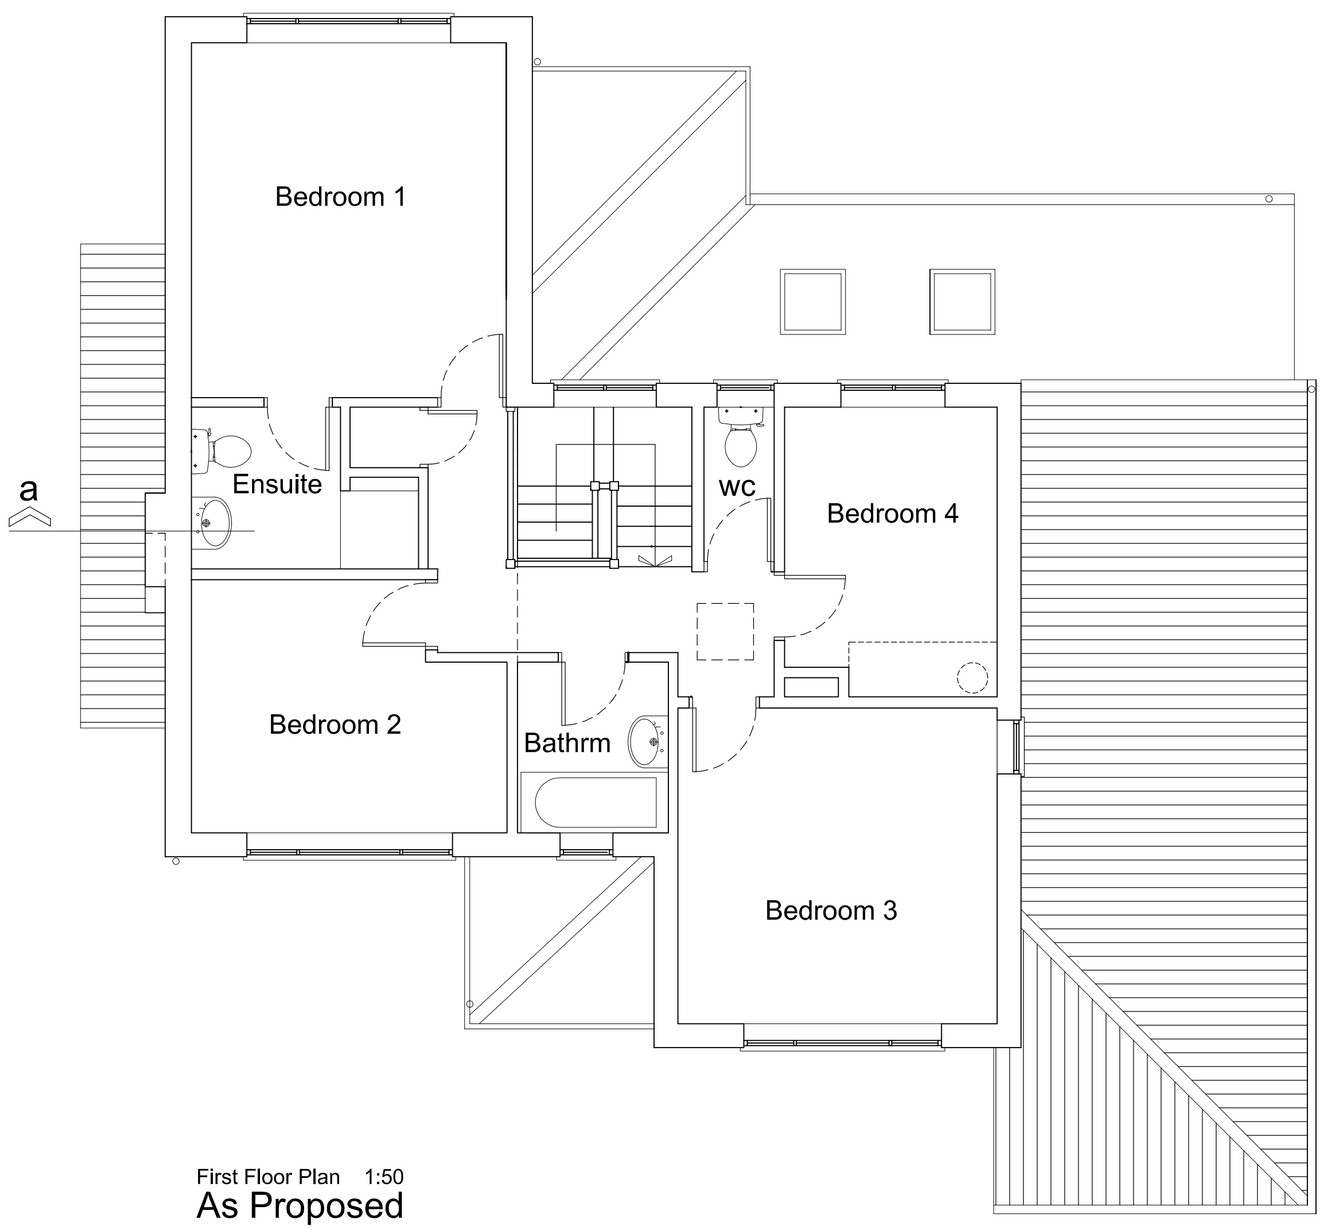

First Floor Plan 1:50

As Proposed

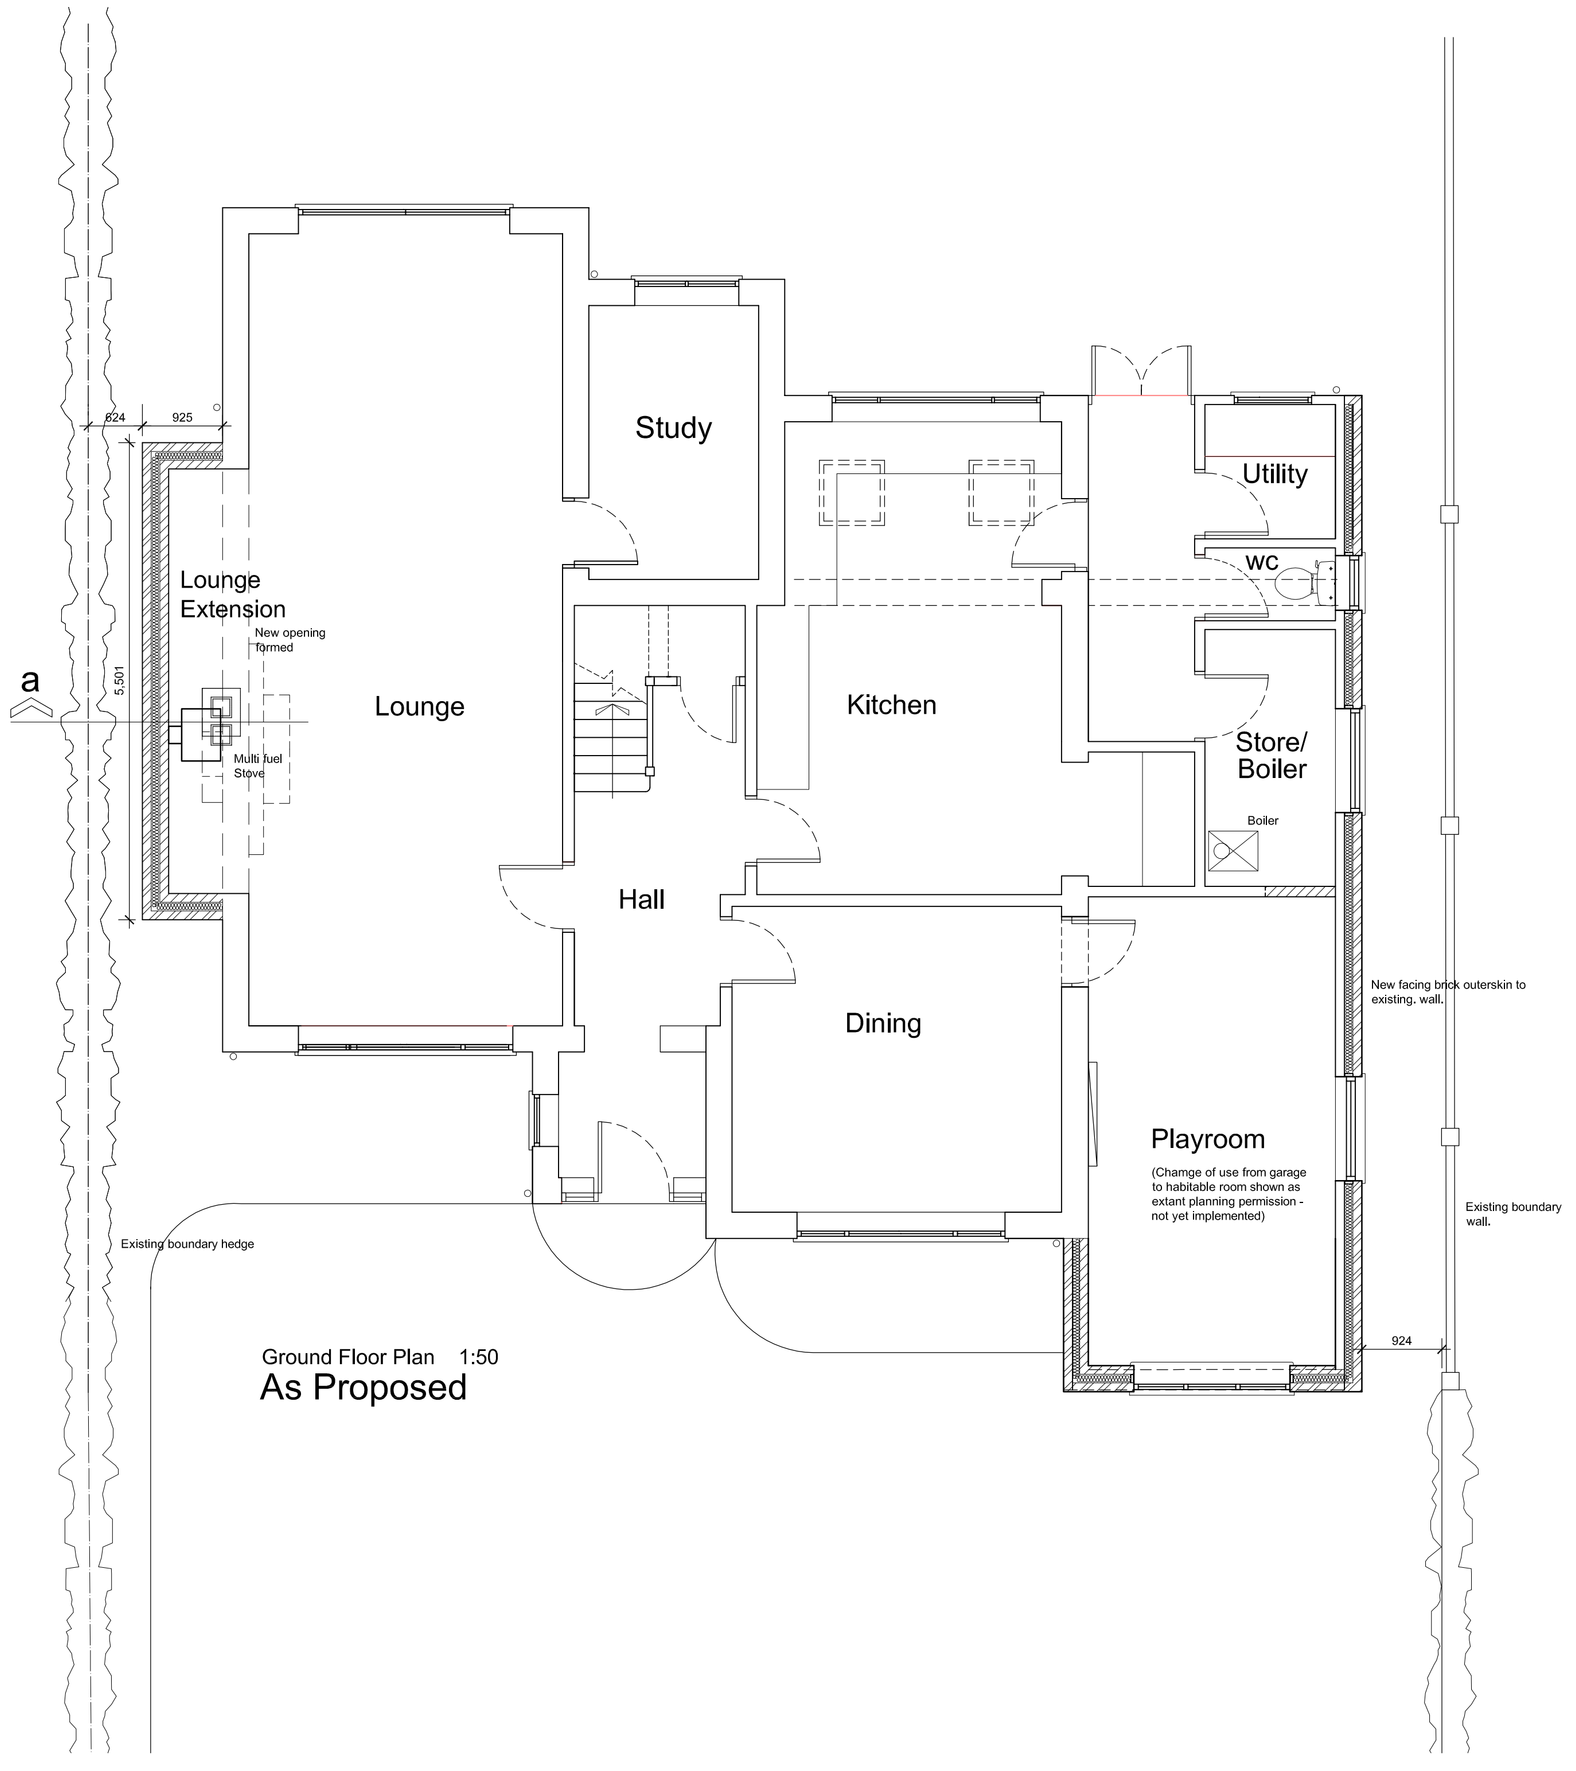

Ground Floor Plan 1:50

As Proposed

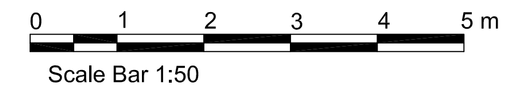





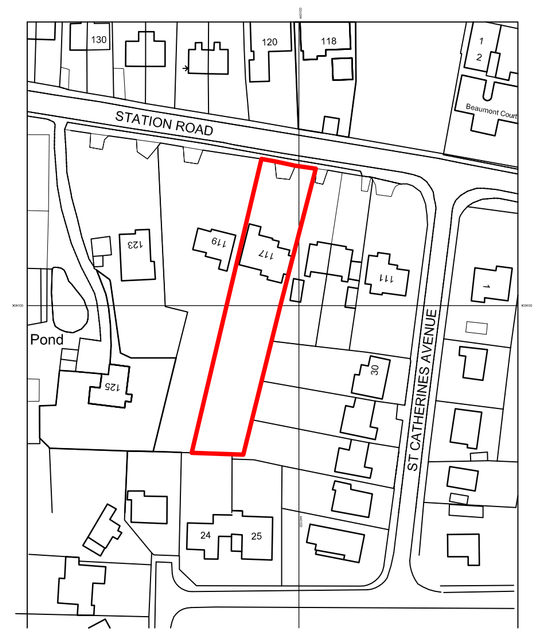

Location Plan 1:1250



rev	date	description	by
b	09.06.10	new wall shown rear elevation and bed 3 window shown.	lrg
a	01.06.10	svp omitted rear elevation	lrg

117 Station Road, Market Bosworth

Mr & Mrs S. J. Rowland

Plans & Elevations as Proposed

project. no.	drg. no.	rev.
SR02	02	b

scale	date	ref
1:50 + 1:100@A1	23/05/10	lrg

LRG Design Services

LRG Design Services
12 Mill Close
Sapcote Leicester
LE9 4FW
tel 01455 273955
ll.geary@lozandals.freeuk.com

©