



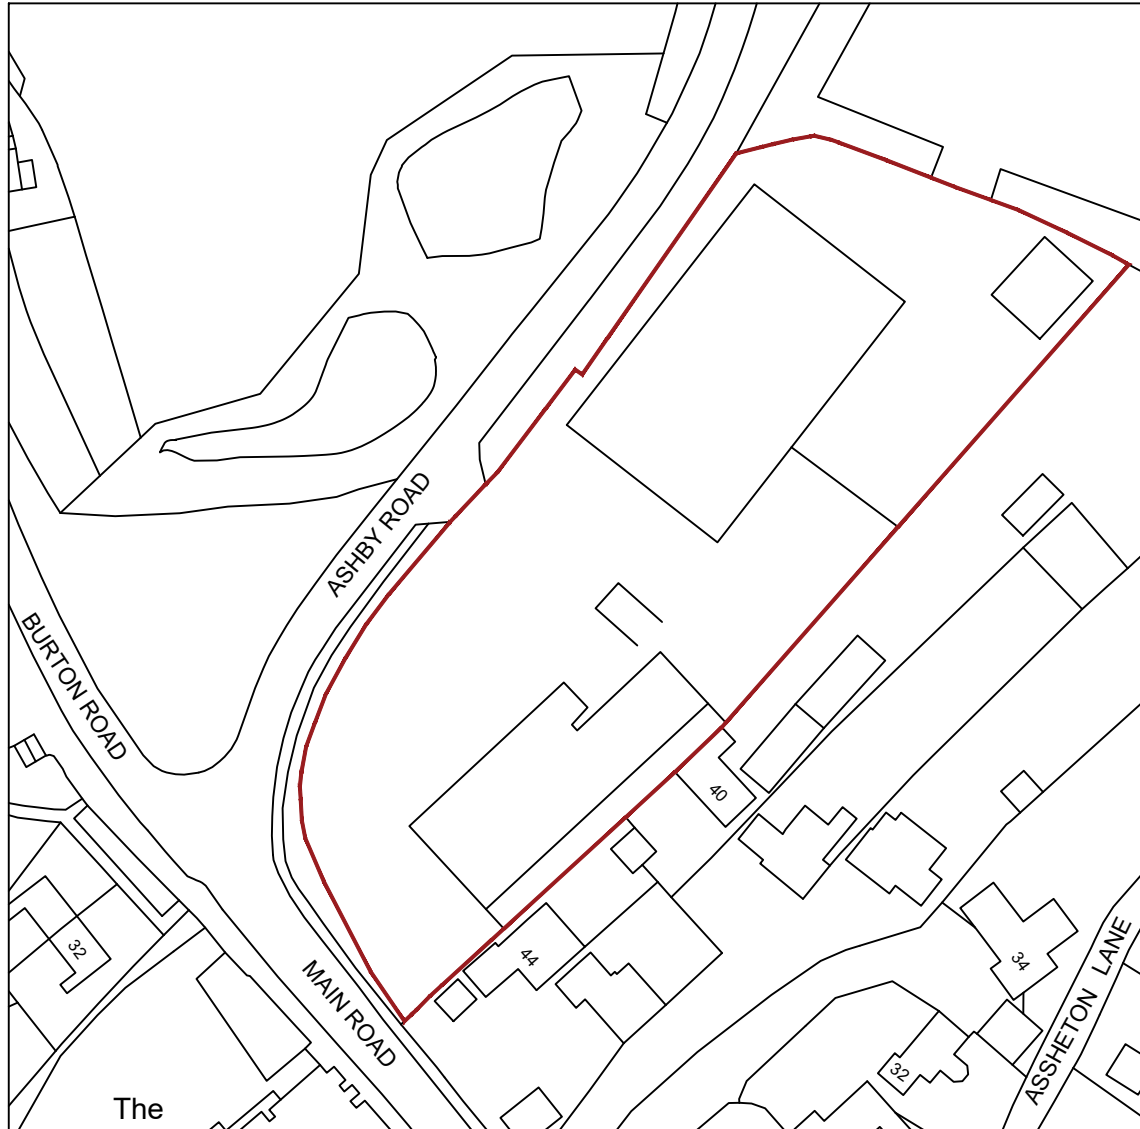

Ordnance Survey, (c) Crown Copyright 2026. All rights reserved. Licence number 100022432

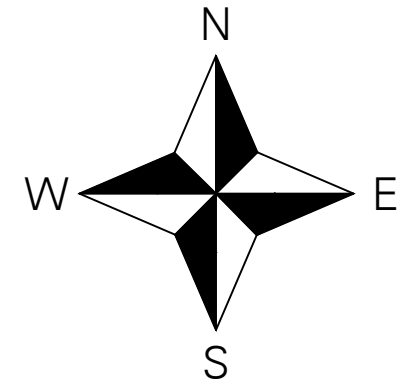

Scale Bar



QSF001 ISSUE 3

Tara Signs Ltd St Peters Place Western Road
Lancing West Sussex BN15 8SB
T: 0044 (0)1903 750710 tarasigns.com

© 2025 - Tara Signs Ltd

Scale 1:1250 @ A4

Date 27/08/2026

Job No 25681

Drg No 25681-P-001

Drg Ref

Drawn By JP

Revisions

REV

Address

STARTIN TRACTORS

ASHBY ROAD

TWYCROSS

ATHERSTONE

CV9 3PW

Title

LOCATION PLAN