




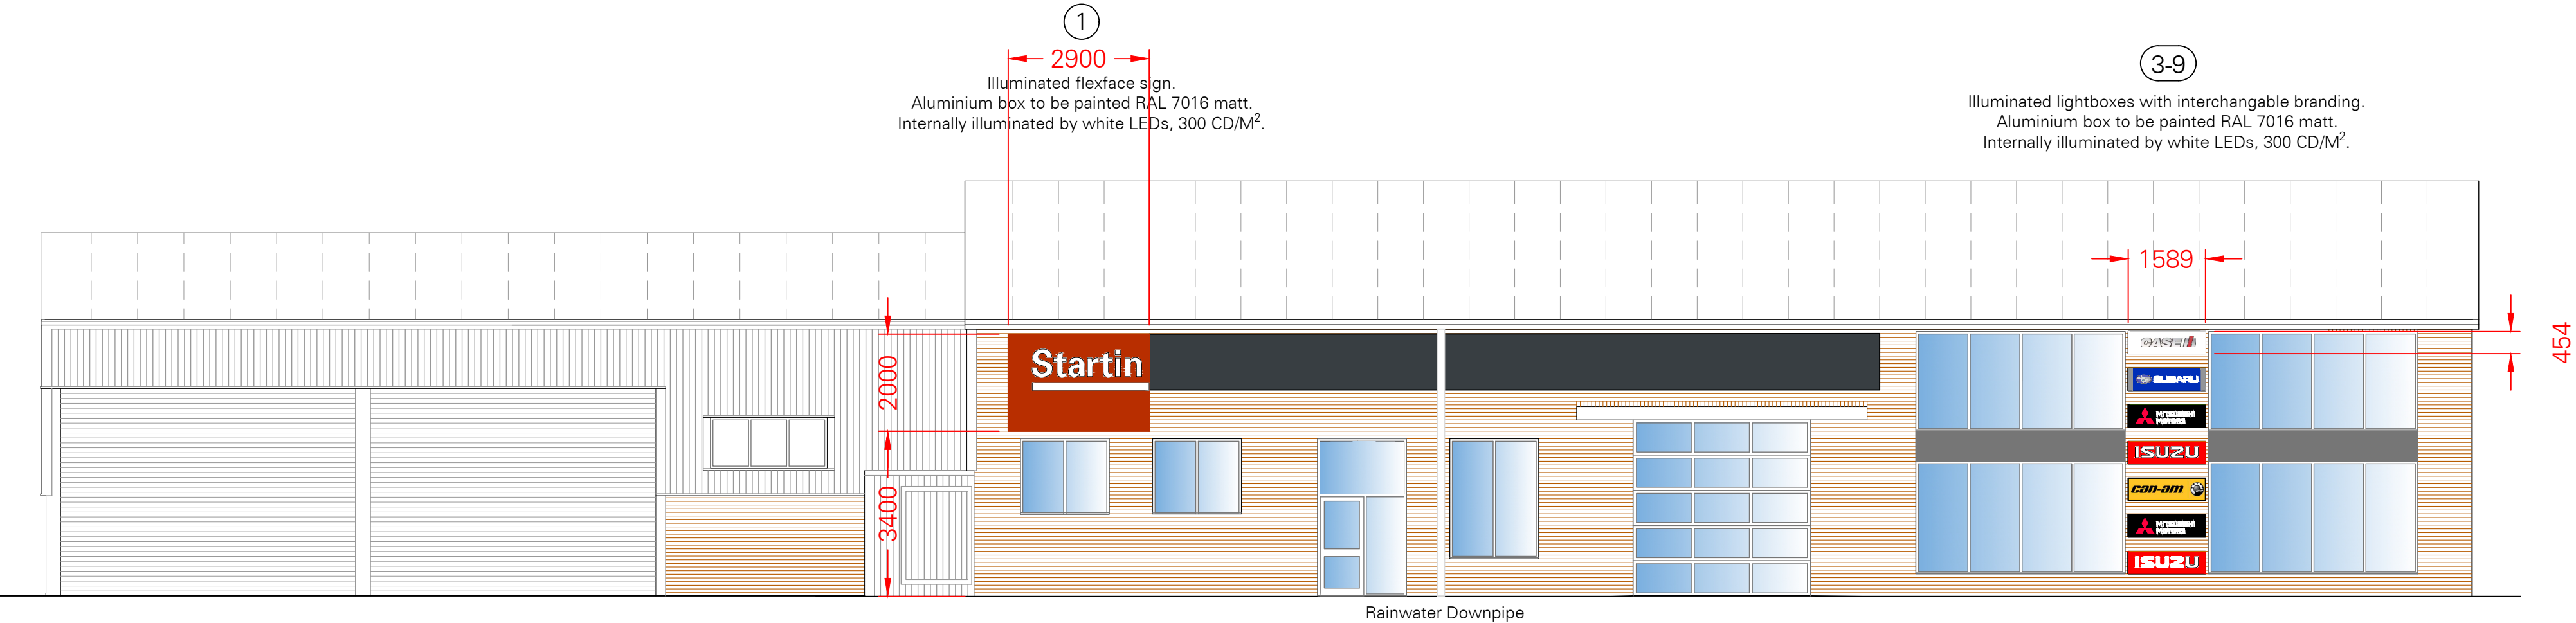

Elevation - North West

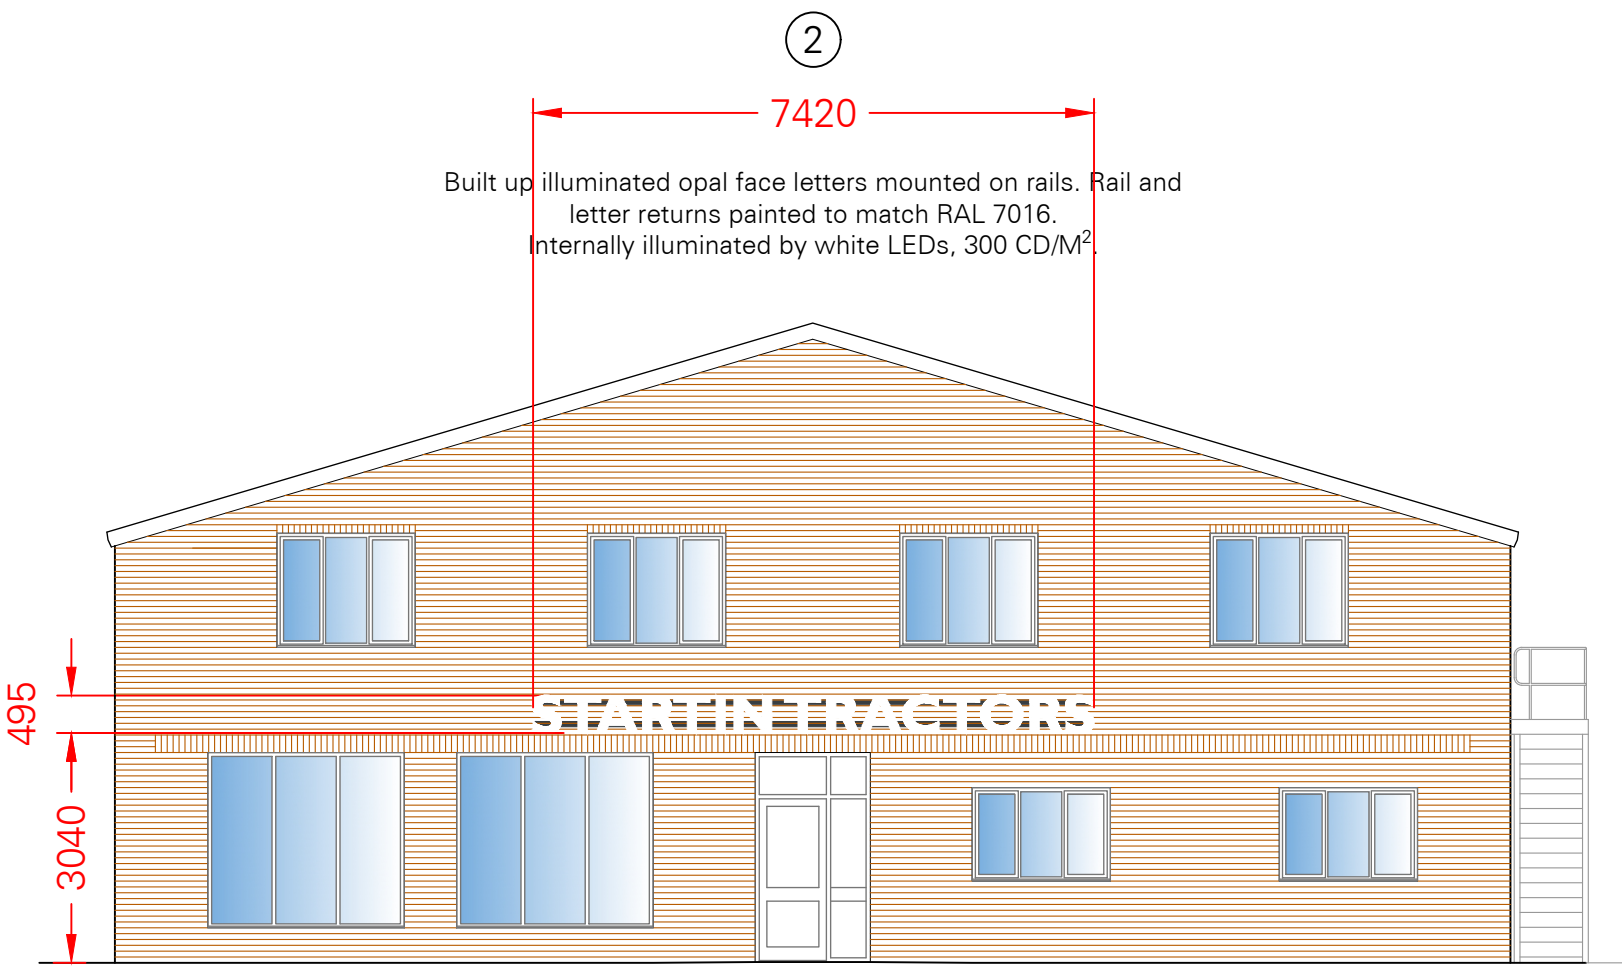

Elevation - South West

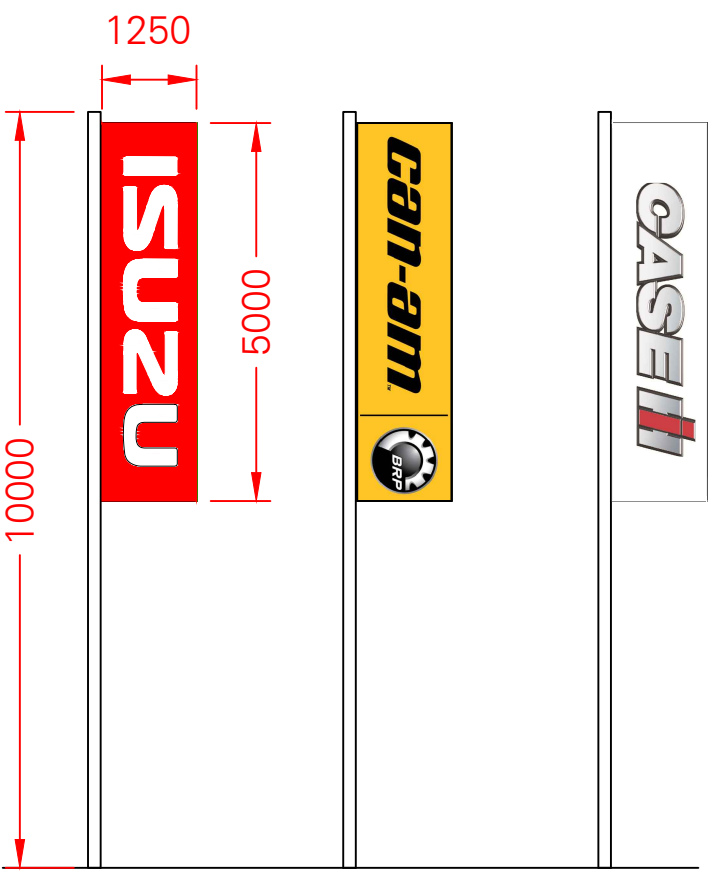

3 x New 10 flagpoles with new 5m flags with various brandings



Tara Signs Ltd St Peters Place Western Road
Lancing West Sussex BN15 8SB
T: 0044 (0)1903 750710 tarasigns.com

© 2025 - Tara Signs Ltd

Scale 1:100 @ A2
Date 27/08/2026
Job No 25681
Drg No 25681-P-004
Drg Ref
Drawn By JP

Revisions REV

Date	Signature	Signed By	DEALER

Address
STARTIN TRACTORS
ASHBY ROAD
TWYCROSS
ATHERSTONE
CV9 3PW
Title
PROPOSED SIGNAGE