W:\Housing Developments\6200\6288\00 CAD Drawings\P-Planning\Bungalow\CONDITIONS\6288D-01a.dwg, 09/09/2013 14:29:05

COPYRIGHT NOTICE:
This drawing is the copyright of the Architects and may not be reproduced or used except by written permission.

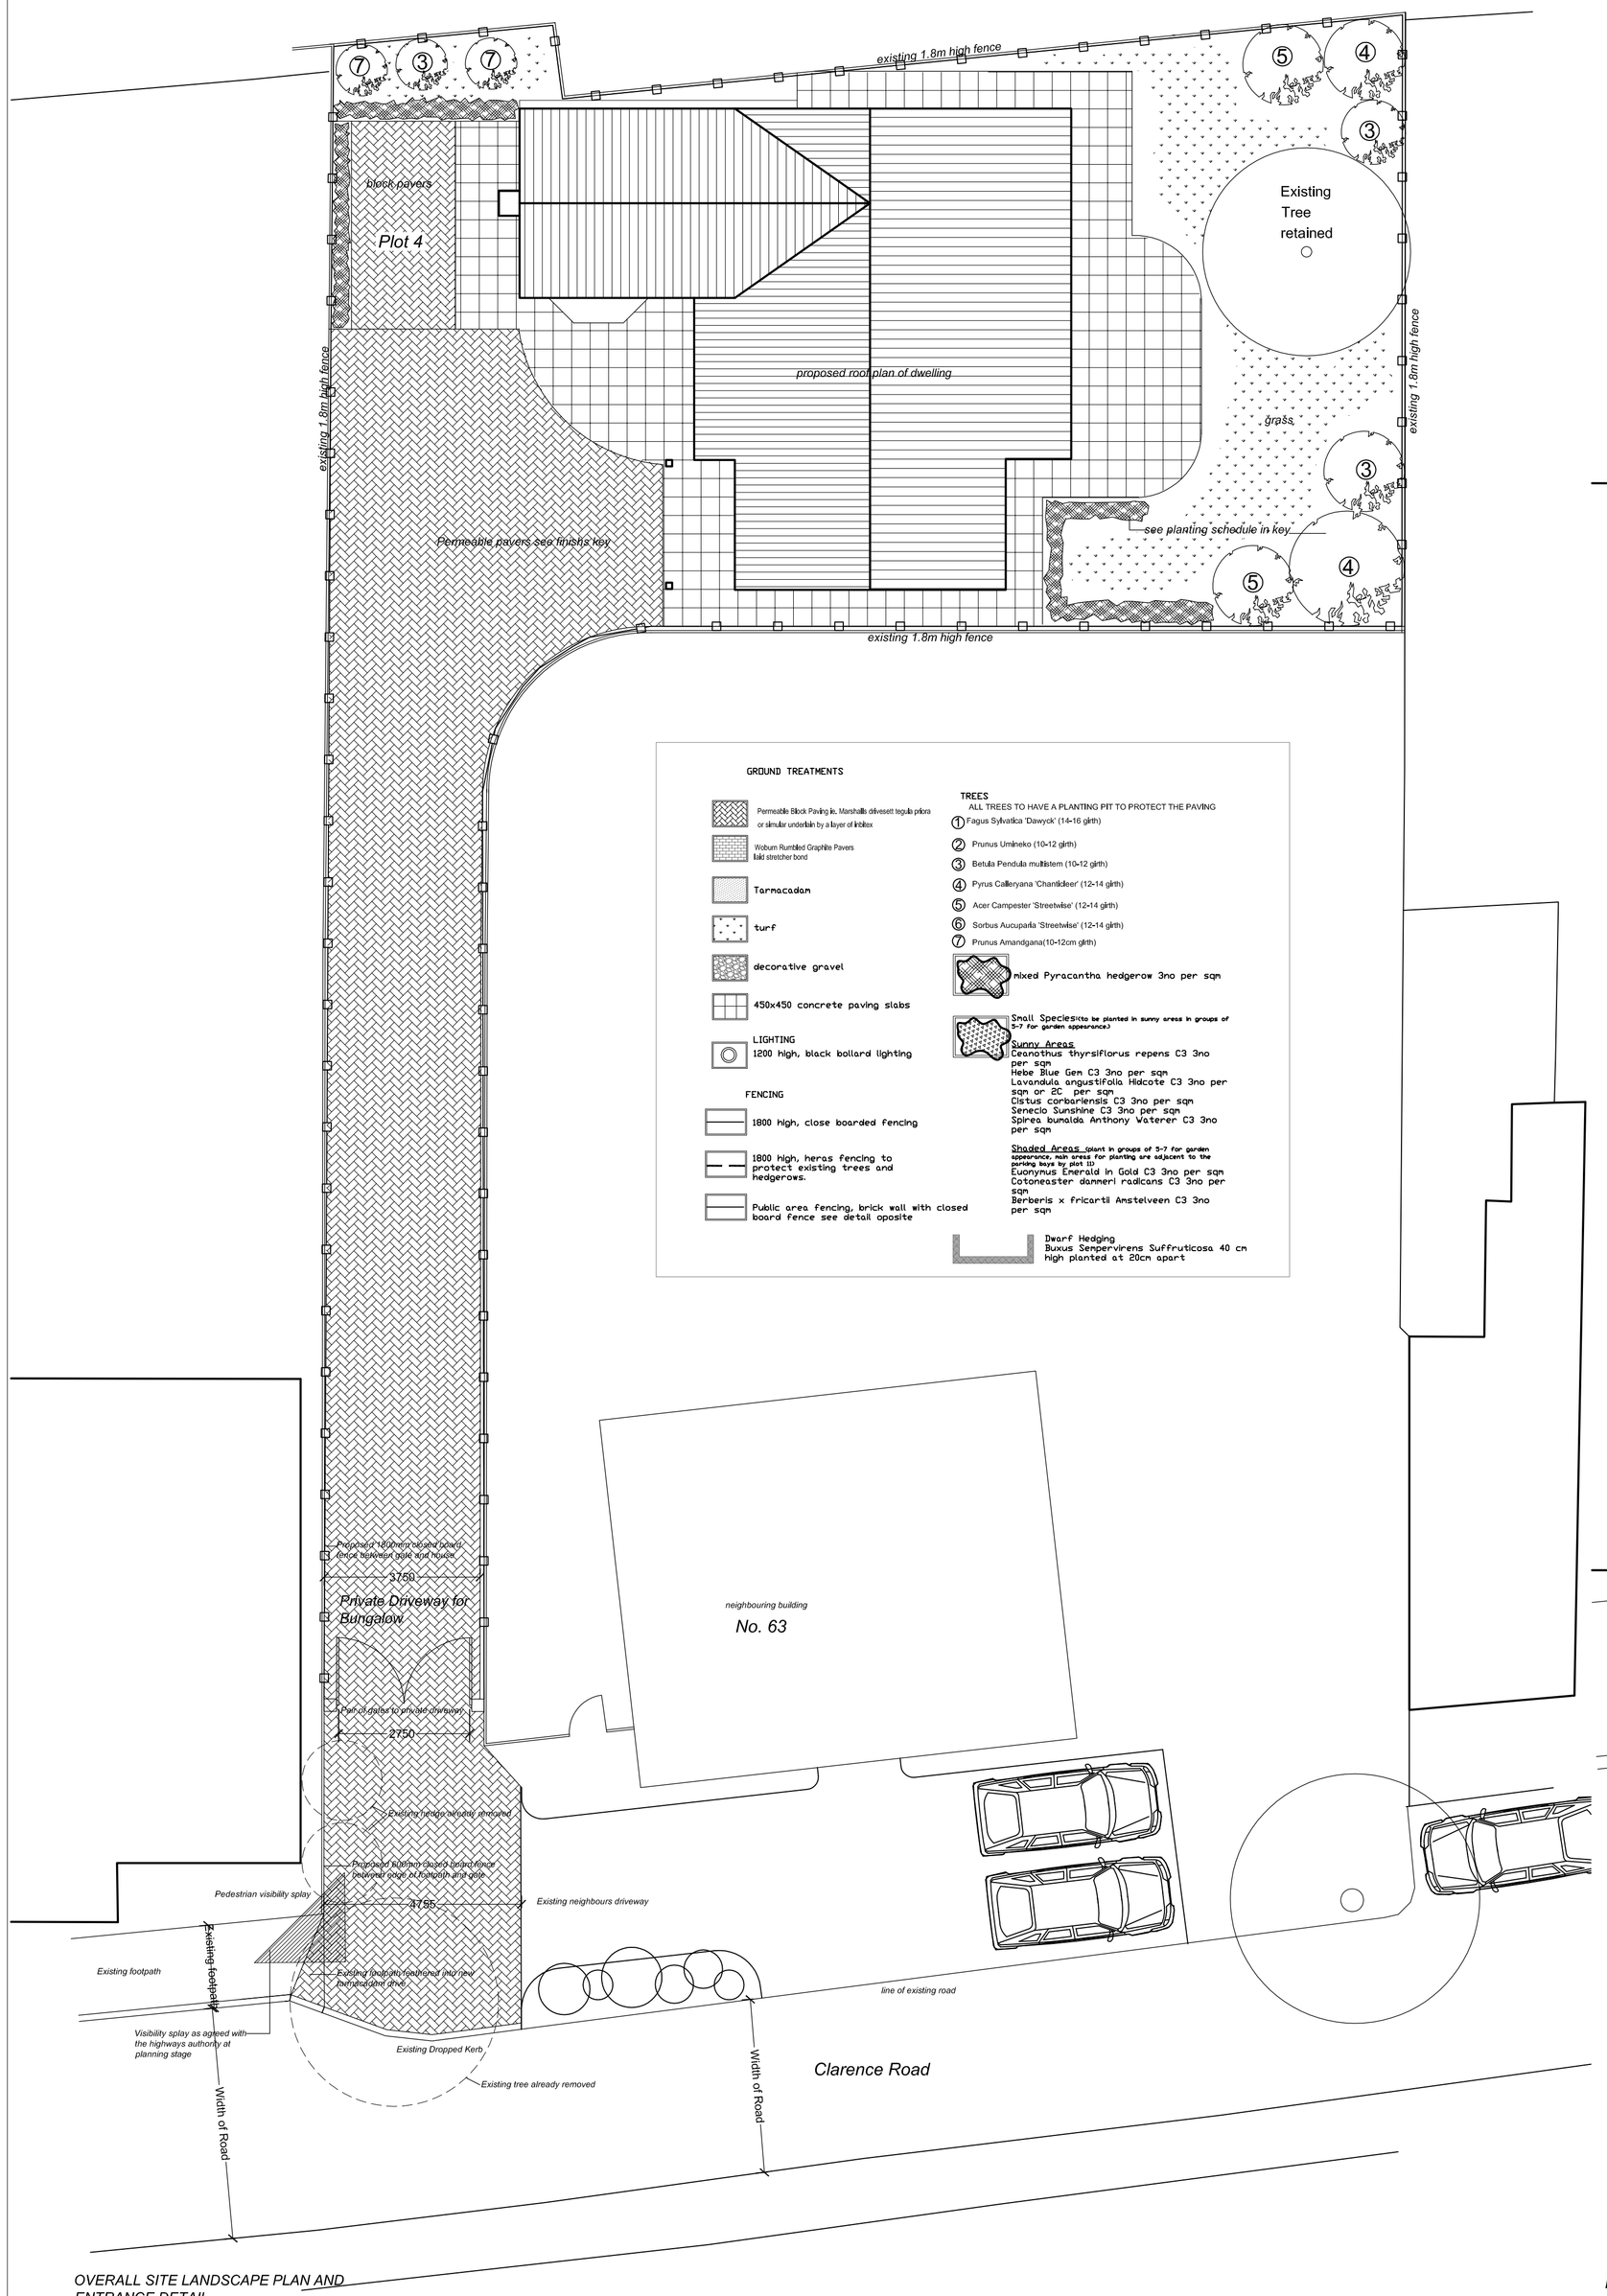

OVERALL SITE LANDSCAPE PLAN AND ENTRANCE DETAIL
Scale 1:100

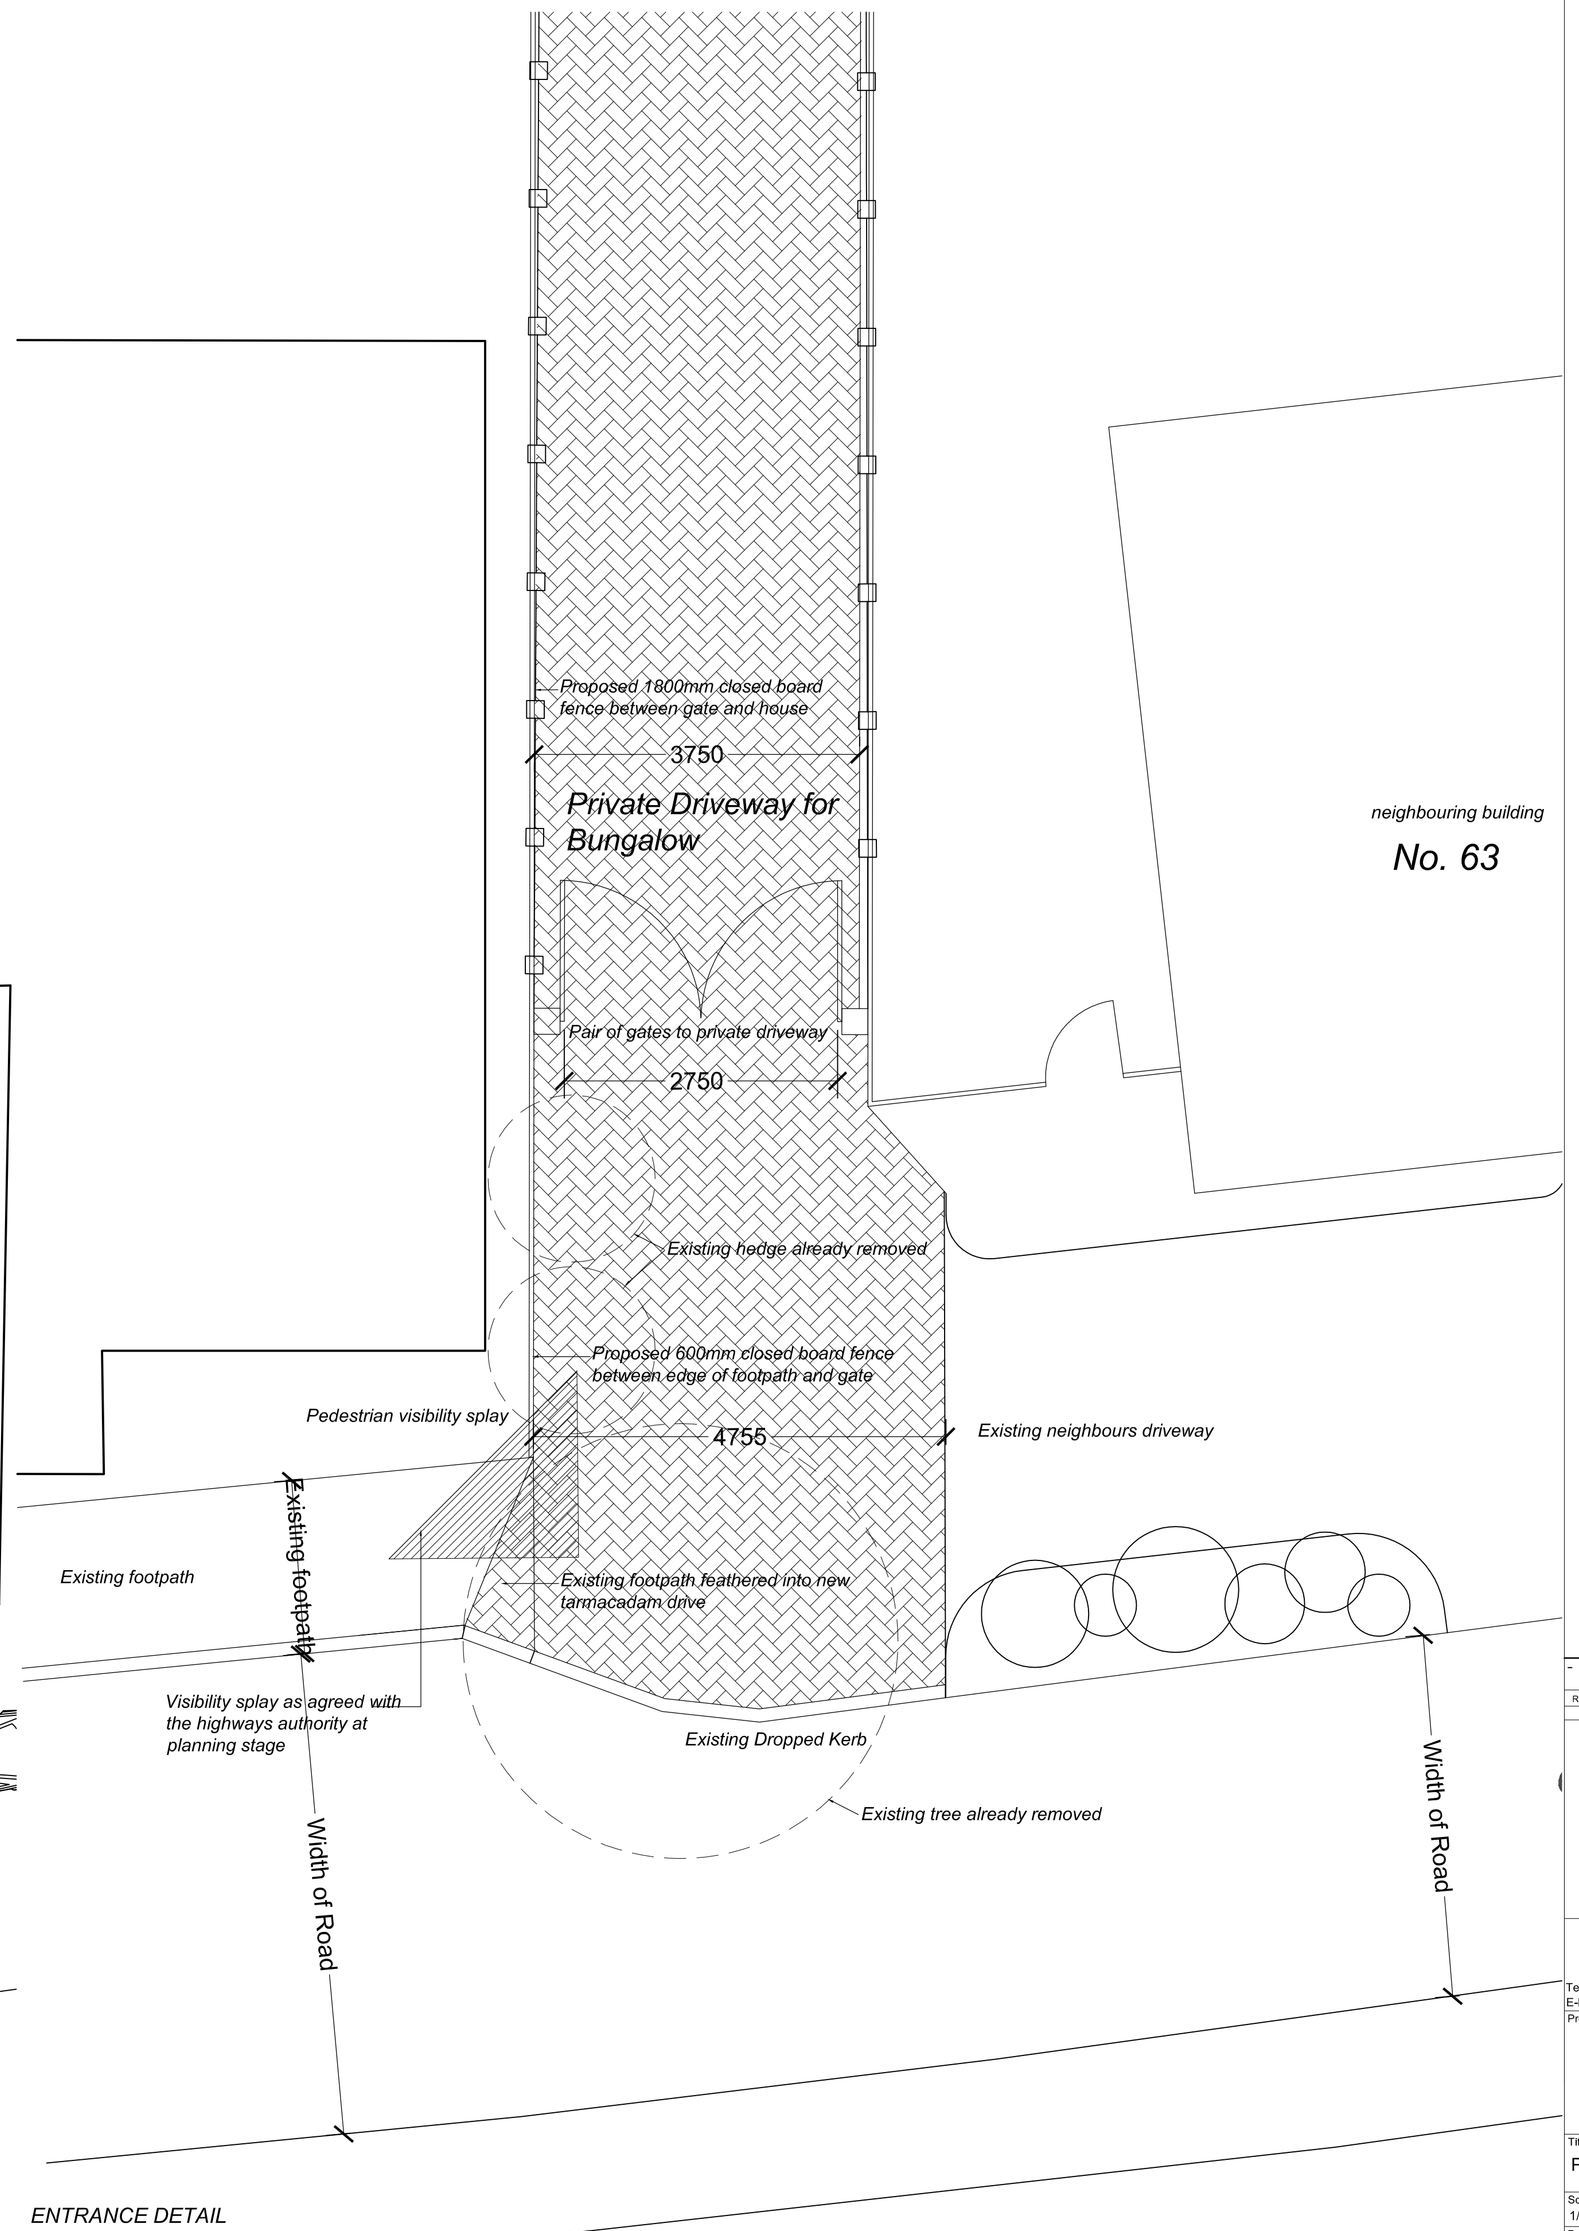

ENTRANCE DETAIL
Scale 1:50

Rev.	Date.	Drawn.
-	-	-

hssp architects

Pera Innovation Park, Nottingham Road
Melton Mowbray, LE13 0PB
Telephone: 01664 563 288 Fax: 01664 503 360
E-Mail Info@hssparchitects.co.uk Web www.hssparchitects.co.uk

Project.
PROPOSED DWELLING
63 CLARENCE ROAD
HINCKLEY
-

Title.
Planning Conditions - DRAFT

Scale.	Drawn.	Checked.	Date.
1/100,1/50	DTM	-	09-09-2013

Drawing No.	Revision.
6288D-01a	A

HSSP A1