

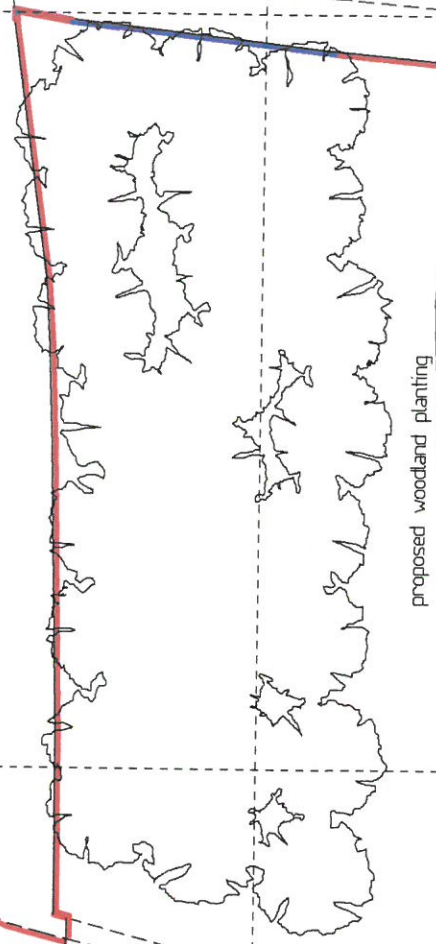


BOSWORTH ROAD

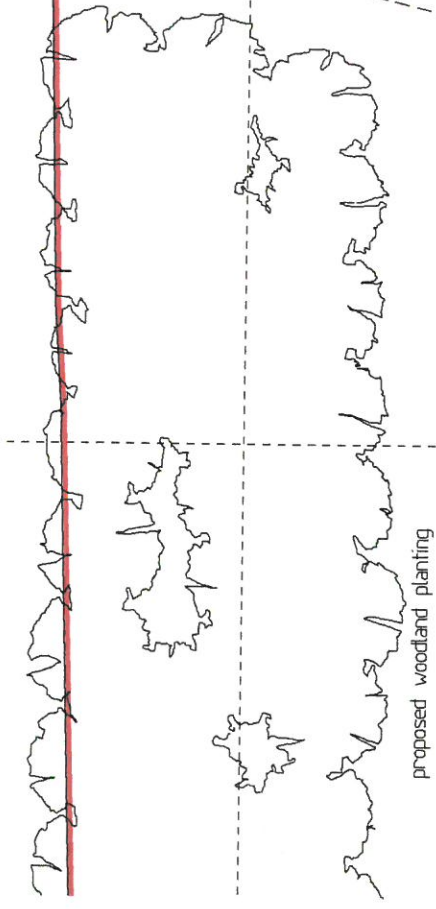


proposed woodland planting

proposed woodland planting

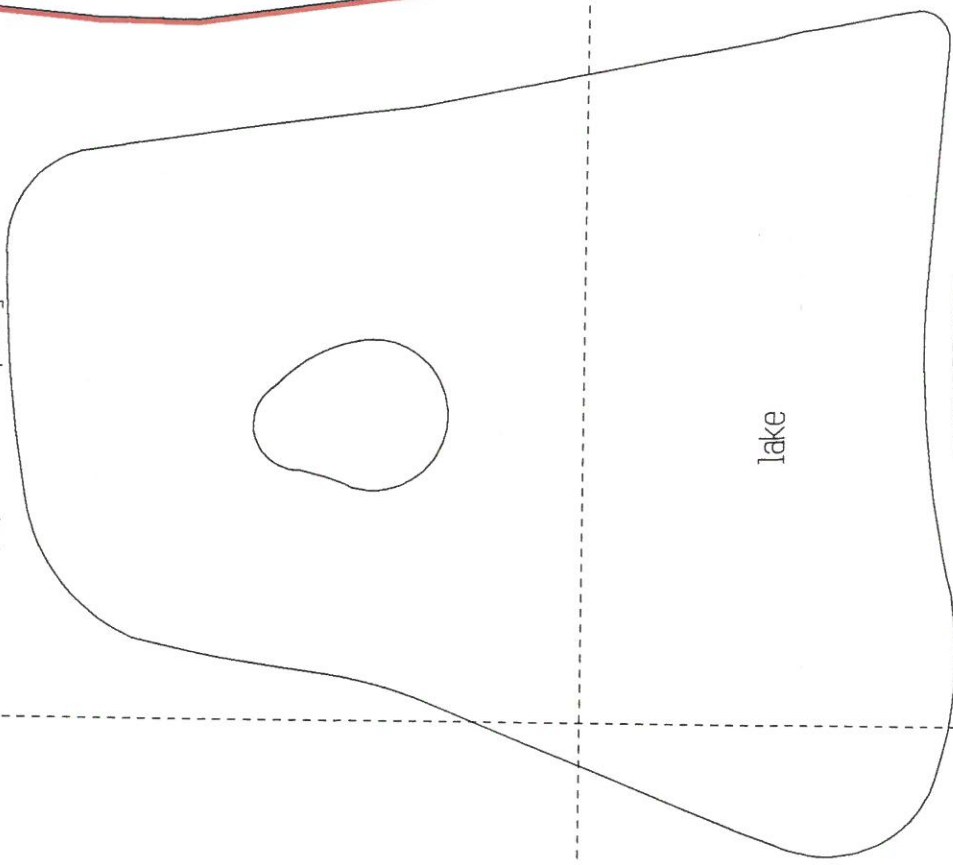

lake

proposed double row of
native hedgerow planting
existing line of leylandii
retained

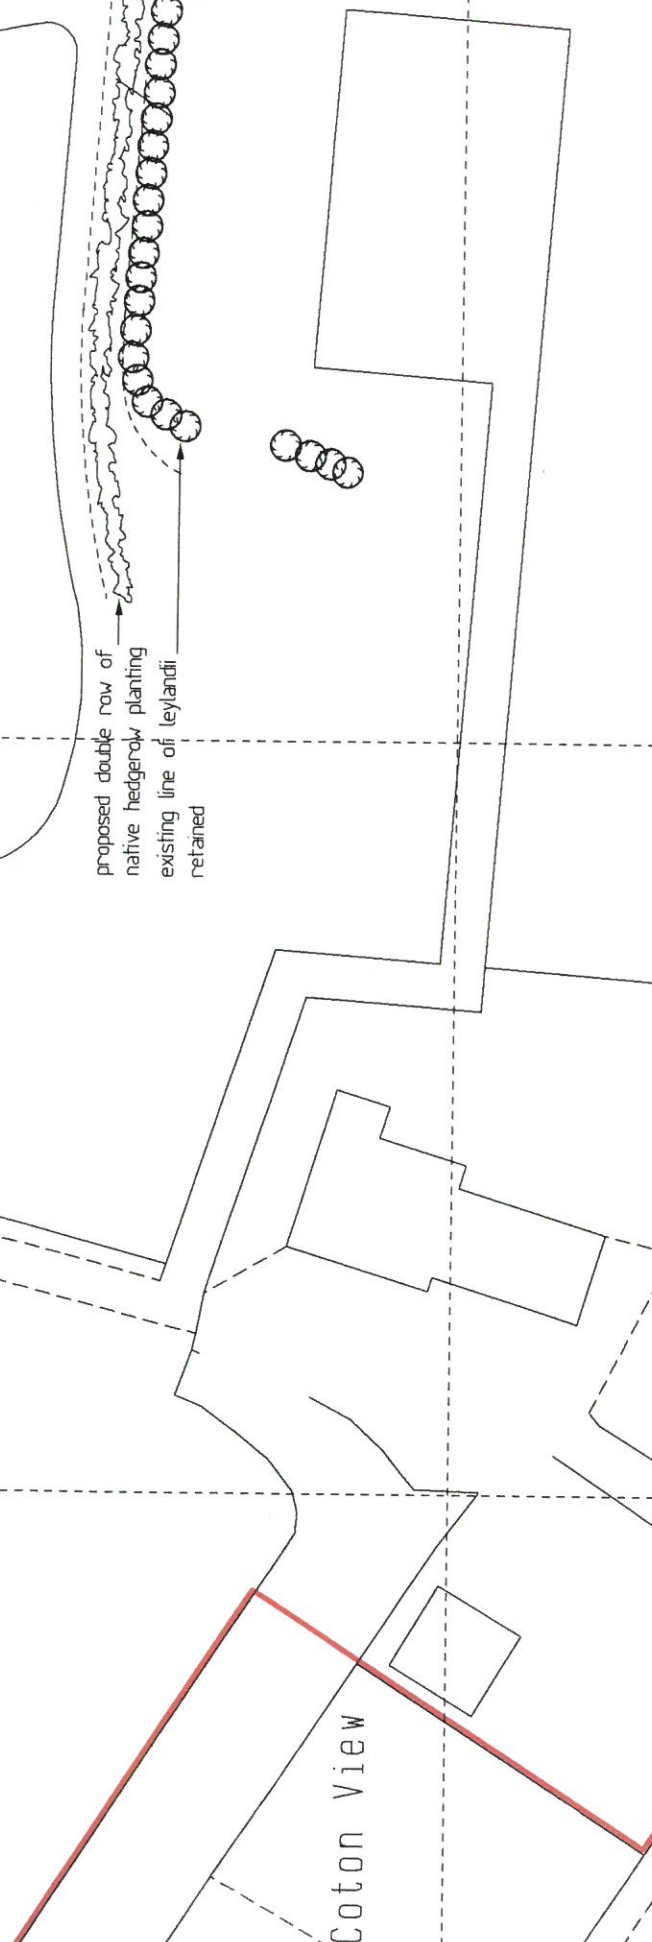

The Lake House

Coton View

Track



PROJECT	CHAPMAN ARCHITECTURAL & ASSOCIATES		
	DATE	July 2024	
	PROJECT	PROPOSED NEW LAKE Mr Mrs P Phillips The Lake House - Wellesborough Market Bosworth	
DRAWING	DATE	23 04 02A	
	SCALE	1 : 500	
	SITE PLAN		

Mount Pleasant Farm
West Haddon Road
Crick Northants
NN6 7SQ
Tel/Fax 01788 823819