mws
Architectural & Design Consultants

4 Hillside Road
Market Harborough
LE16 7PG

Tel: (01858) 432 901
Fax: (01858) 432 901
e-mail mws@mwsdesign.co.uk



Front Elevation

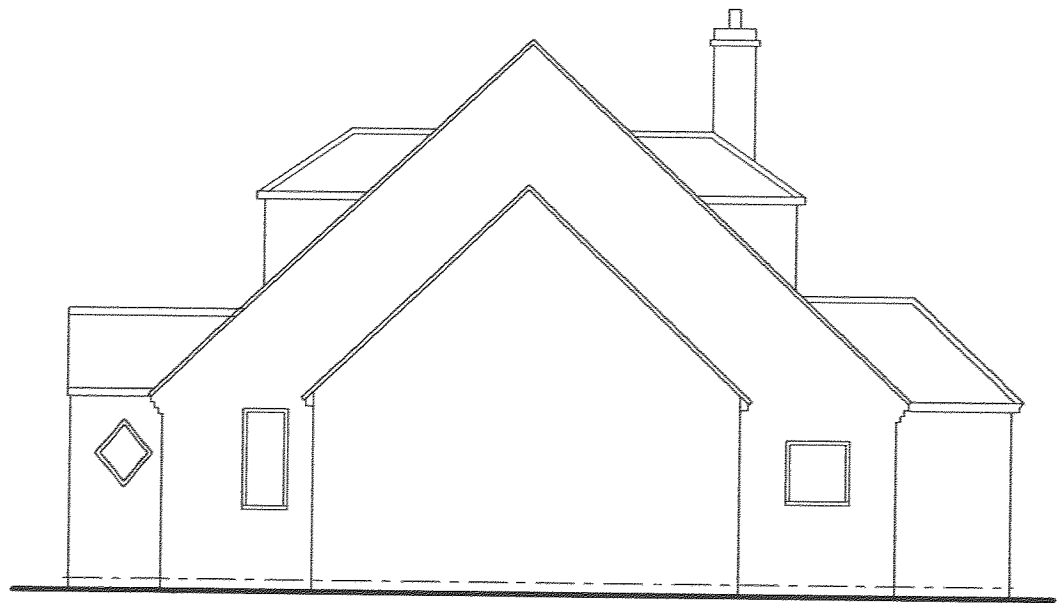

Side Elevation

DEVELOPMENT
SERVICES
15 OCT 2009
RECEIVED



Rear Elevation



Side Elevation

Rev. Date Revision Note

Outline Survey - Elevations - Scale 1:50

Scale 1:100

0 1m 2m 3m 4m 5m 10m 15m 20m 25m 30m

Do not Scale All dimensions to be checked on site		
Drawn by	MWS	
Date	Aug 2009	
Project	Medworth Desford Lane, Kirby Muxloe	
Drawing	Outline Survey Elevations	
Scale: 1:50	Job No.: 1921	Drawing No.: 5 -