mws
Architectural & Design Consultants

4 Hillside Road
Market Harborough
LE16 7PG

Tel: (01858) 432 901
Fax: (01858) 432 901
e-mail mws@mwsdesign.co.uk

Back Garden

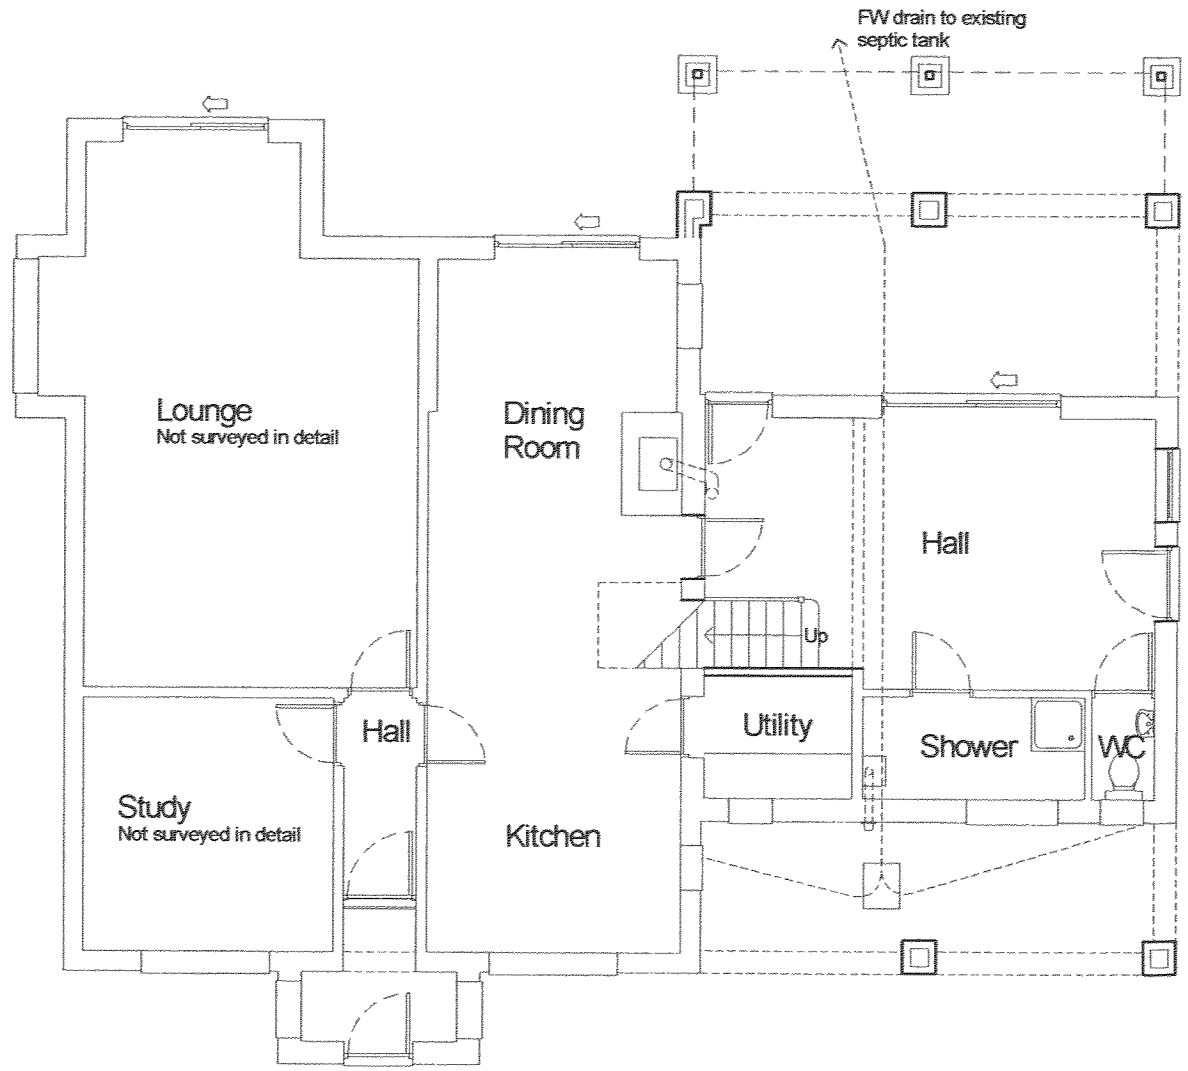

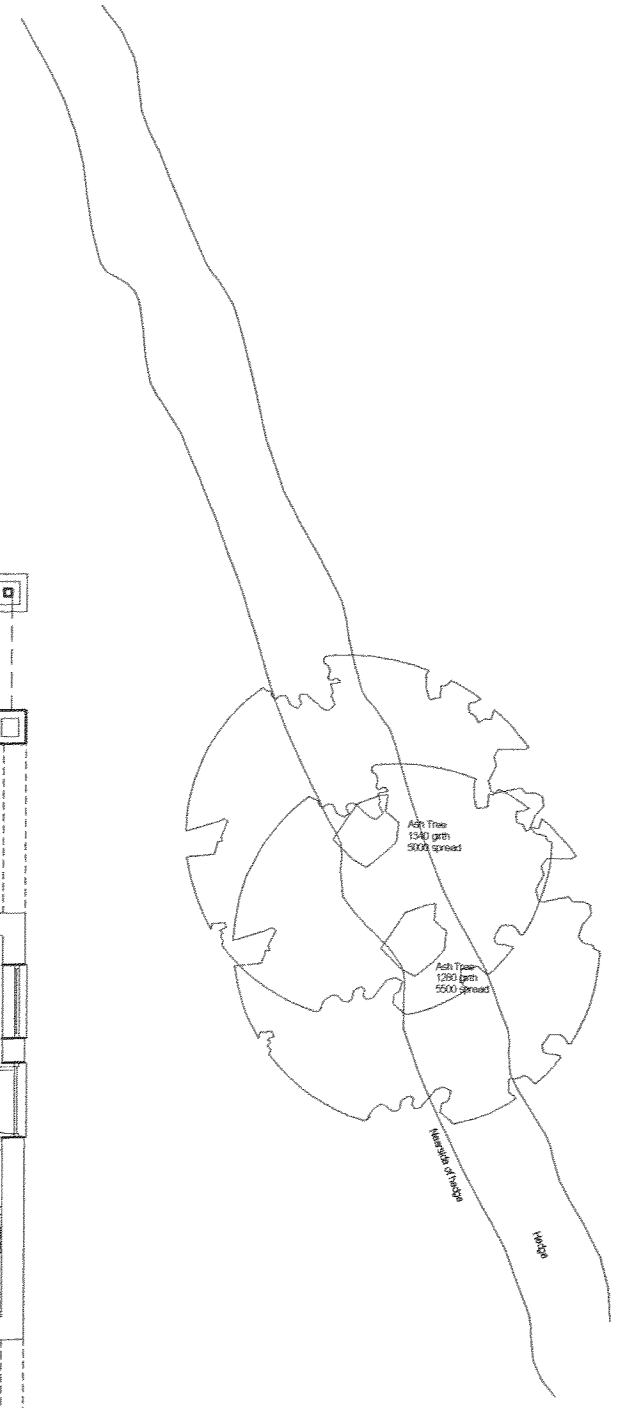

DEVELOPMENT
SERVICES
15 OCT 2009
RECEIVED

Front Garden

Outline Proposal - Ground Floor Layout - Scale 1:100

Scale 1:100

0 1m 2m 3m 4m 5m 10m 15m 20m 25m 30m

NORTH

Rev.	Date	Revision Note
A	Sept 2009	Scheme revised (BC)
B	Sept 2009	Balcony revised (BC)

Do not Scale All dimensions to be checked on site		
Drawn by	MWS	
Date	Aug 2009	
Project	Medworth Desford Lane, Kirby Muxloe	
Drawing	Outline Proposal Ground Floor Layout	
Scale: 1:100	Job No.: 1921	Drawing No.: 6 B