mws
Architectural & Design Consultants

4 Hillside Road
Market Harborough
LE16 7PG

Tel: (01858) 432 901
Fax: (01858) 432 901
e-mail mws@mwsdesign.co.uk

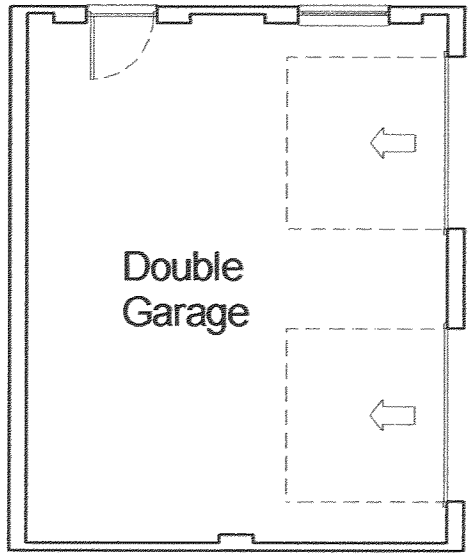

Garage - Plan

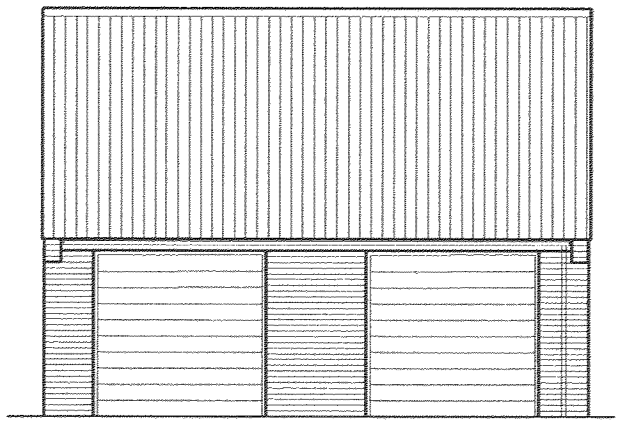

Side (West) Elevation

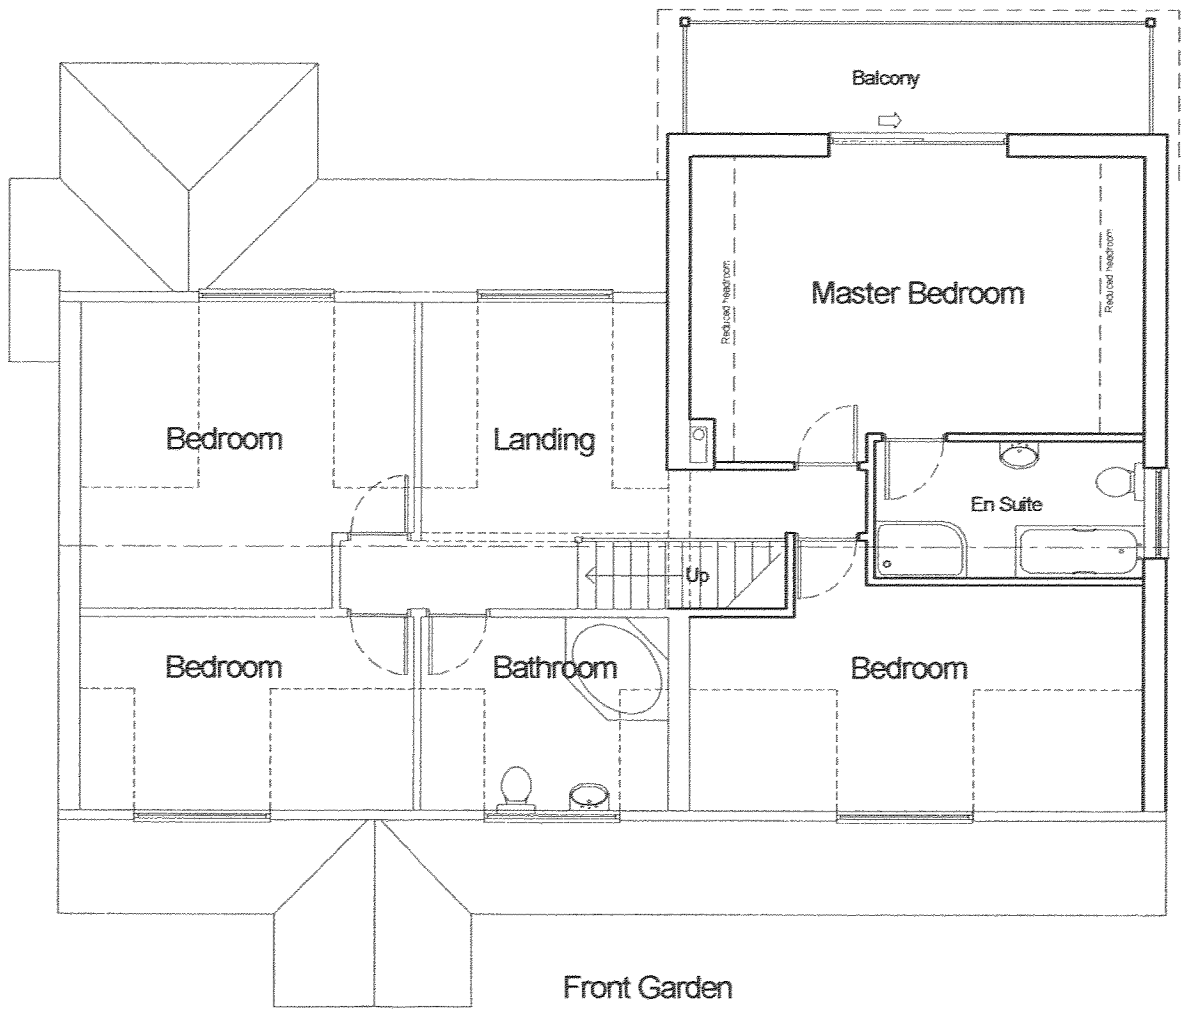

First Floor Layout

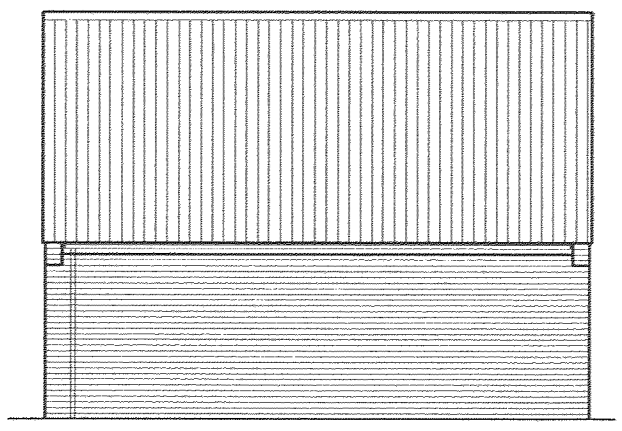

Side (East) Elevation

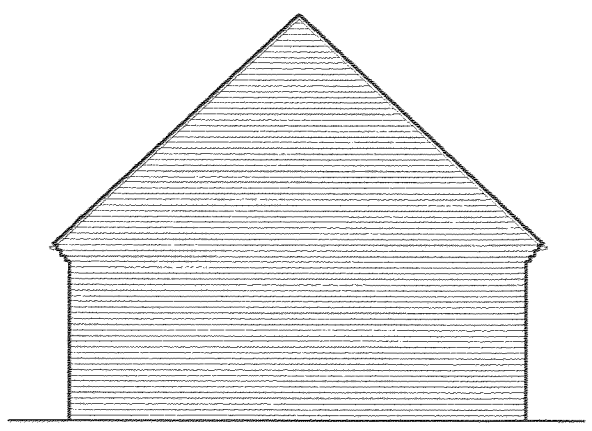

Front (North) Elevation

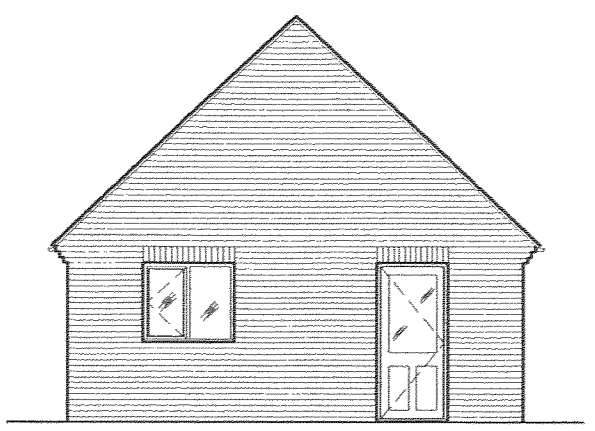

Rear (South) Elevation

Outline Proposal - First Floor Layout and New Garage - Scale 1:100

Scale 1:100

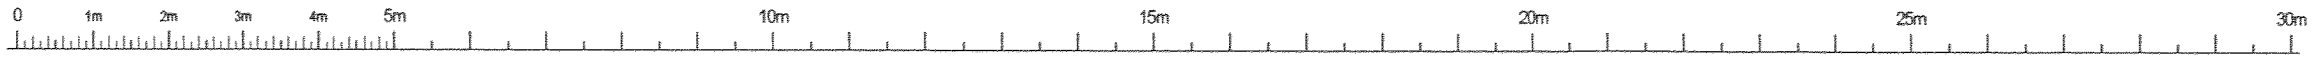

DEVELOPMENT
SERVICES
15 OCT 2009
RECEIVED

NORTH

Rev.	Date	Revision Note
A	Sept 2009	Scheme revised (BC)
B	Sept 2009	Balcony revised (BC)

Do not Scale All dimensions to be checked on site		
Drawn by: MWS		
Date: Aug 2009		
Project: Medworth Desford Lane, Kirby Muxloe		
Drawing: Outline Proposal First Floor Layout & Garage		
Scale: 1:100	Job No.: 1921	Drawing No.: 7 B