mws
Architectural & Design Consultants

4 Hillside Road
Market Harborough
LE16 7PG

Tel: (01858) 432 901
Fax: (01858) 432 901
e-mail mws@mwsdesign.co.uk



Front (North) Elevation

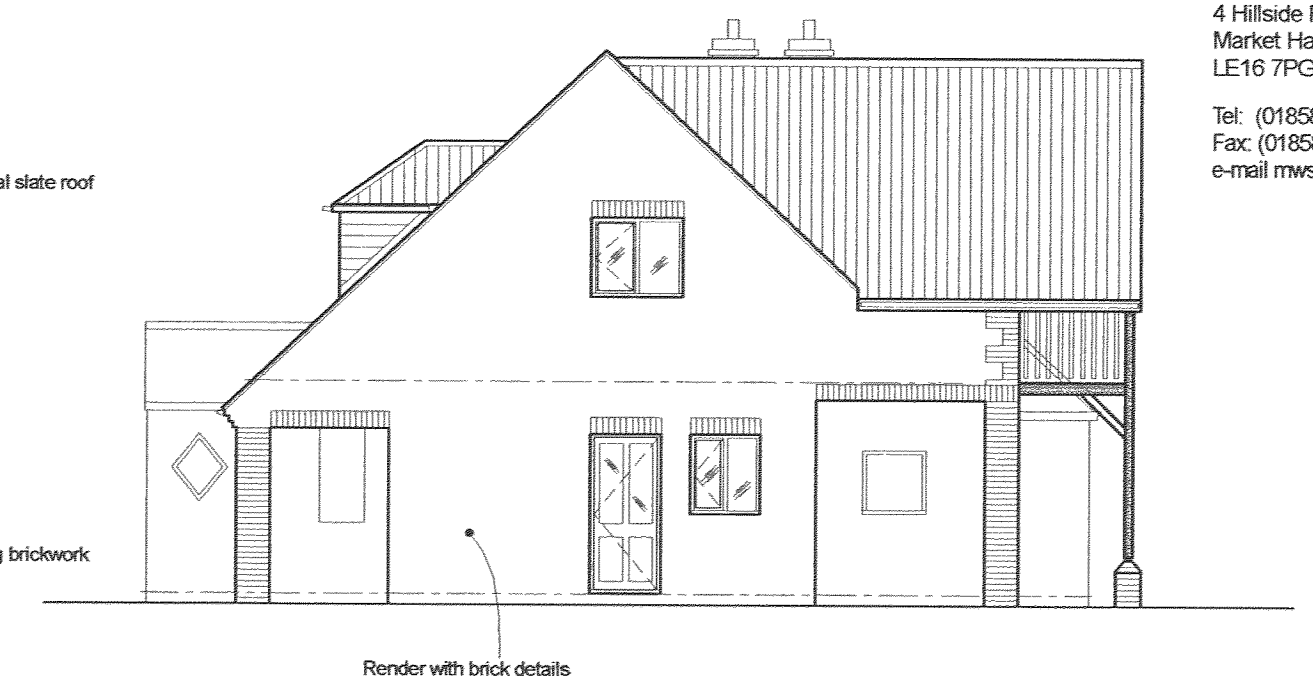

Side Elevation



Rear Elevation

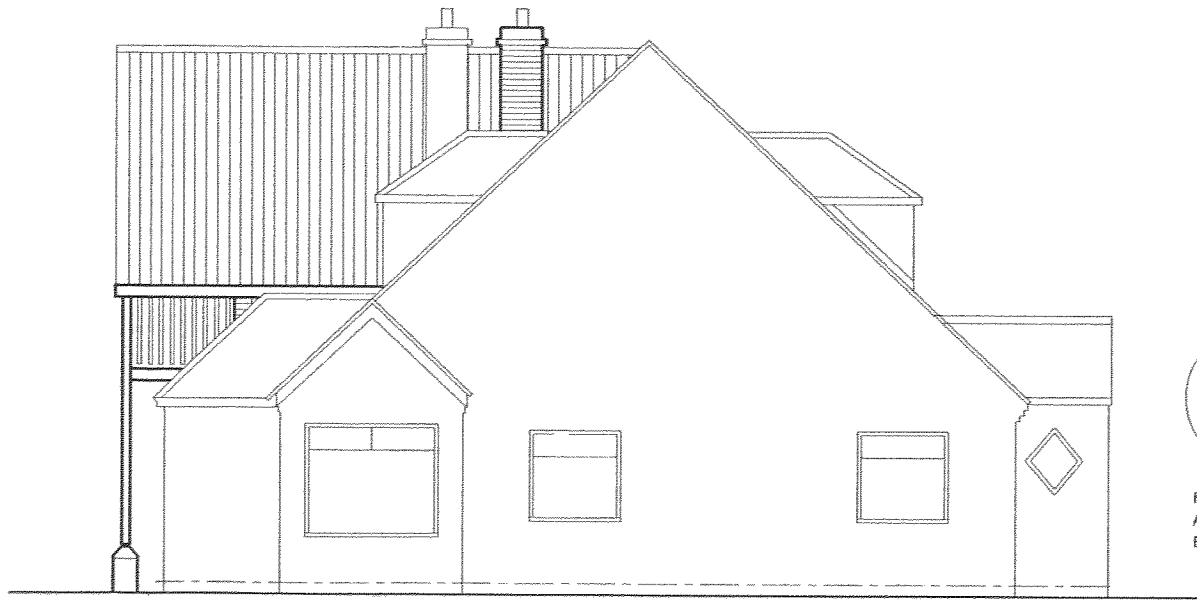

Side Elevation

DEVELOPMENT SERVICES
15 OCT 2009
RECEIVED
09/00771/

Rev.	Date	Revision Note
A	Sept 2009	Scheme revised (BC)
B	Sept 2009	Balcony revised (BC)

Outline Proposal - Elevations - Scale 1:100

Scale 1:100

0 1m 2m 3m 4m 5m 10m 15m 20m 25m 30m

Do not Scale
All dimensions to be checked on site

Drawn by	MWS	
Date	Aug 2009	
Project	Medworth Desford Lane, Kirby Muxloe	
Drawing	Outline Proposal Elevations	
Scale: 1:100	Job No.: 1921	Drawing No.: 8 B