PROPOSED DEVELOPMENT, DRUID STREET, HINCKLEY

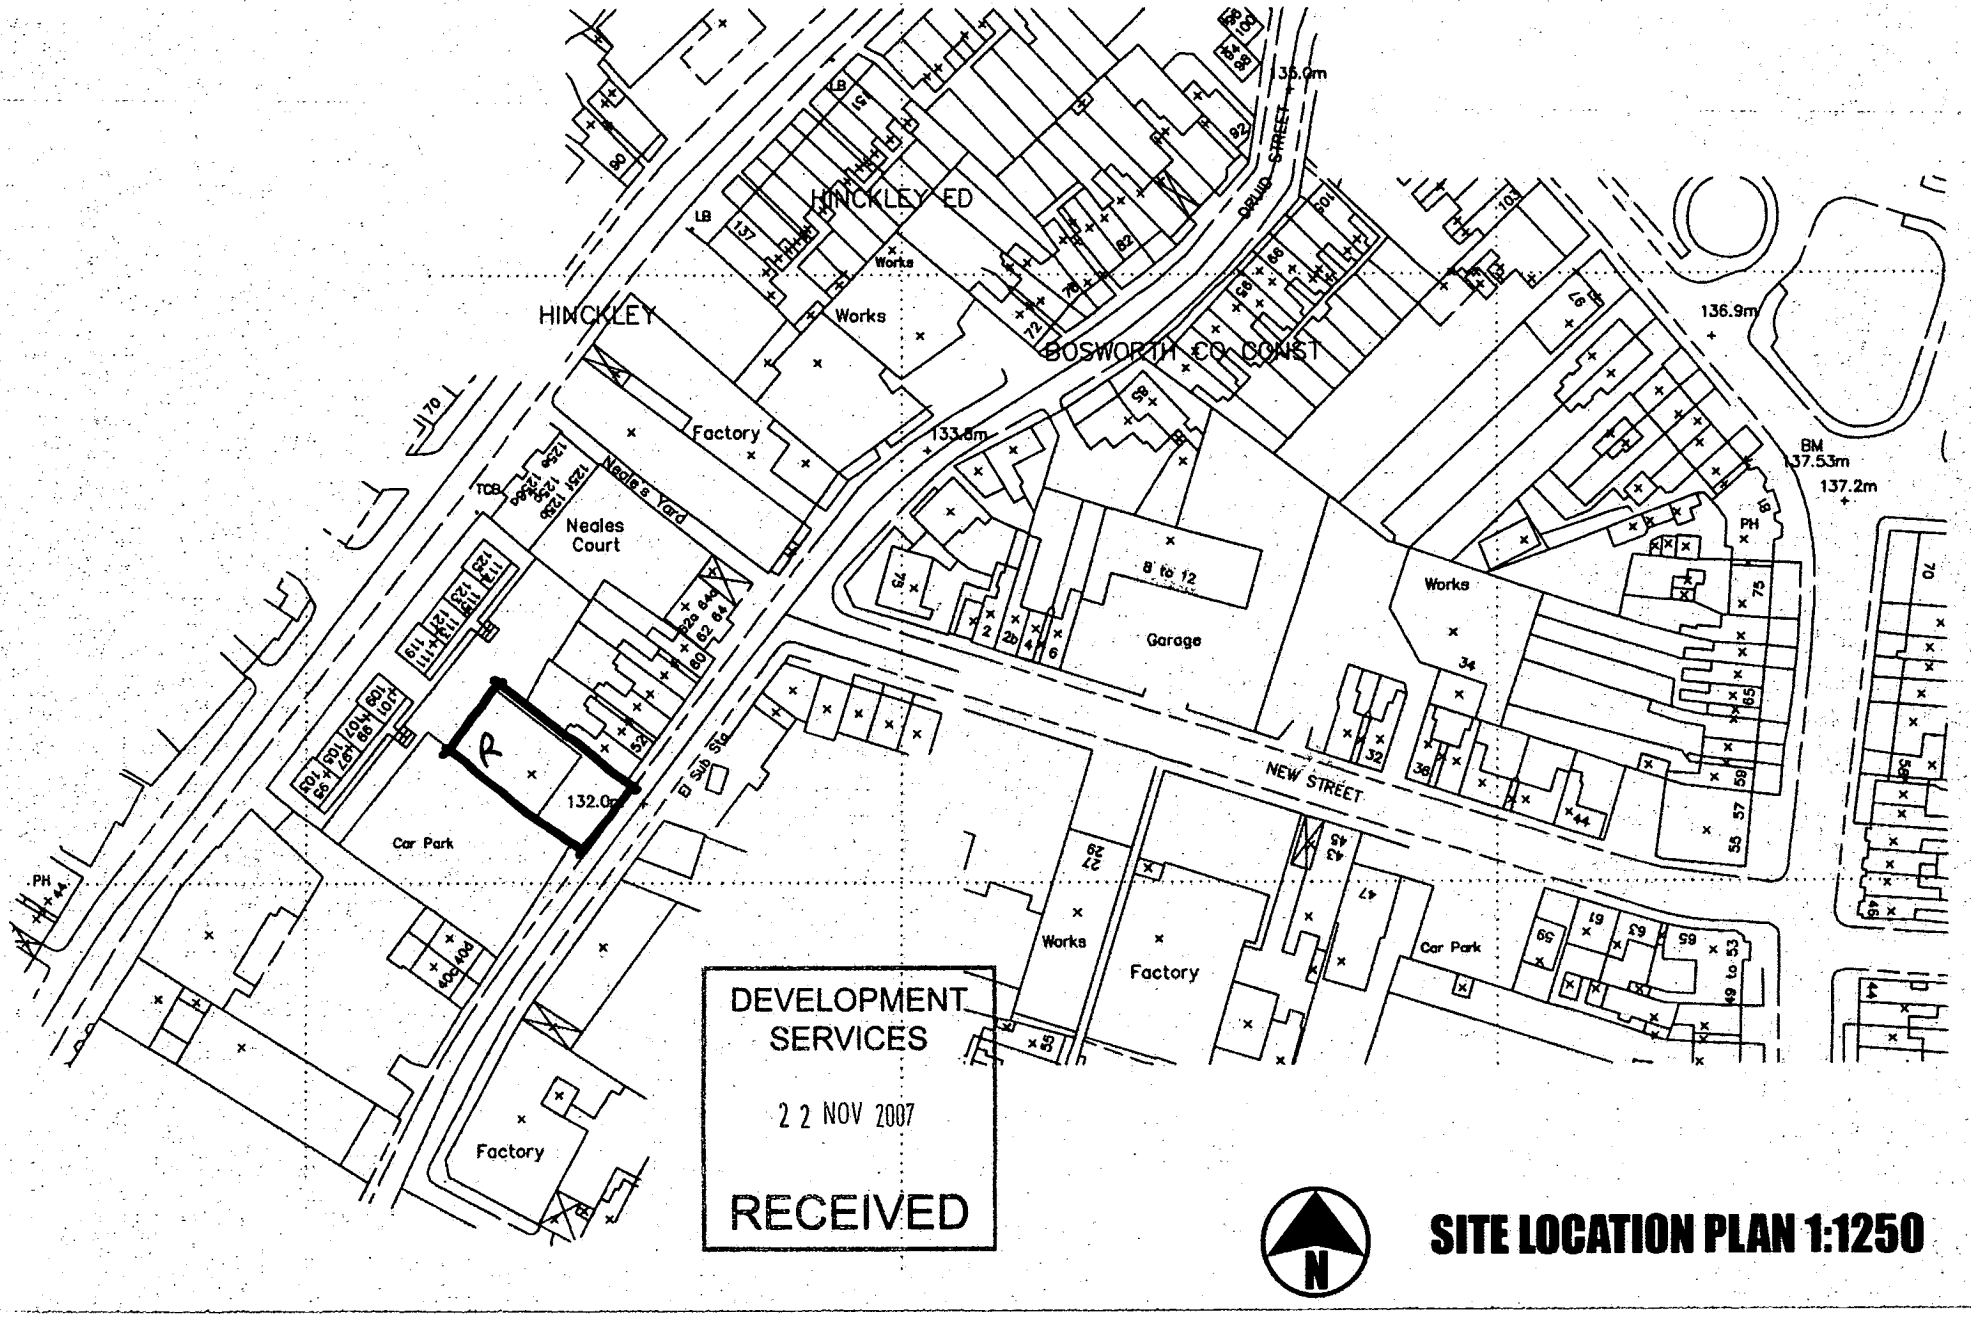

SITE LOCATION PLAN 1:1250