PLANNING

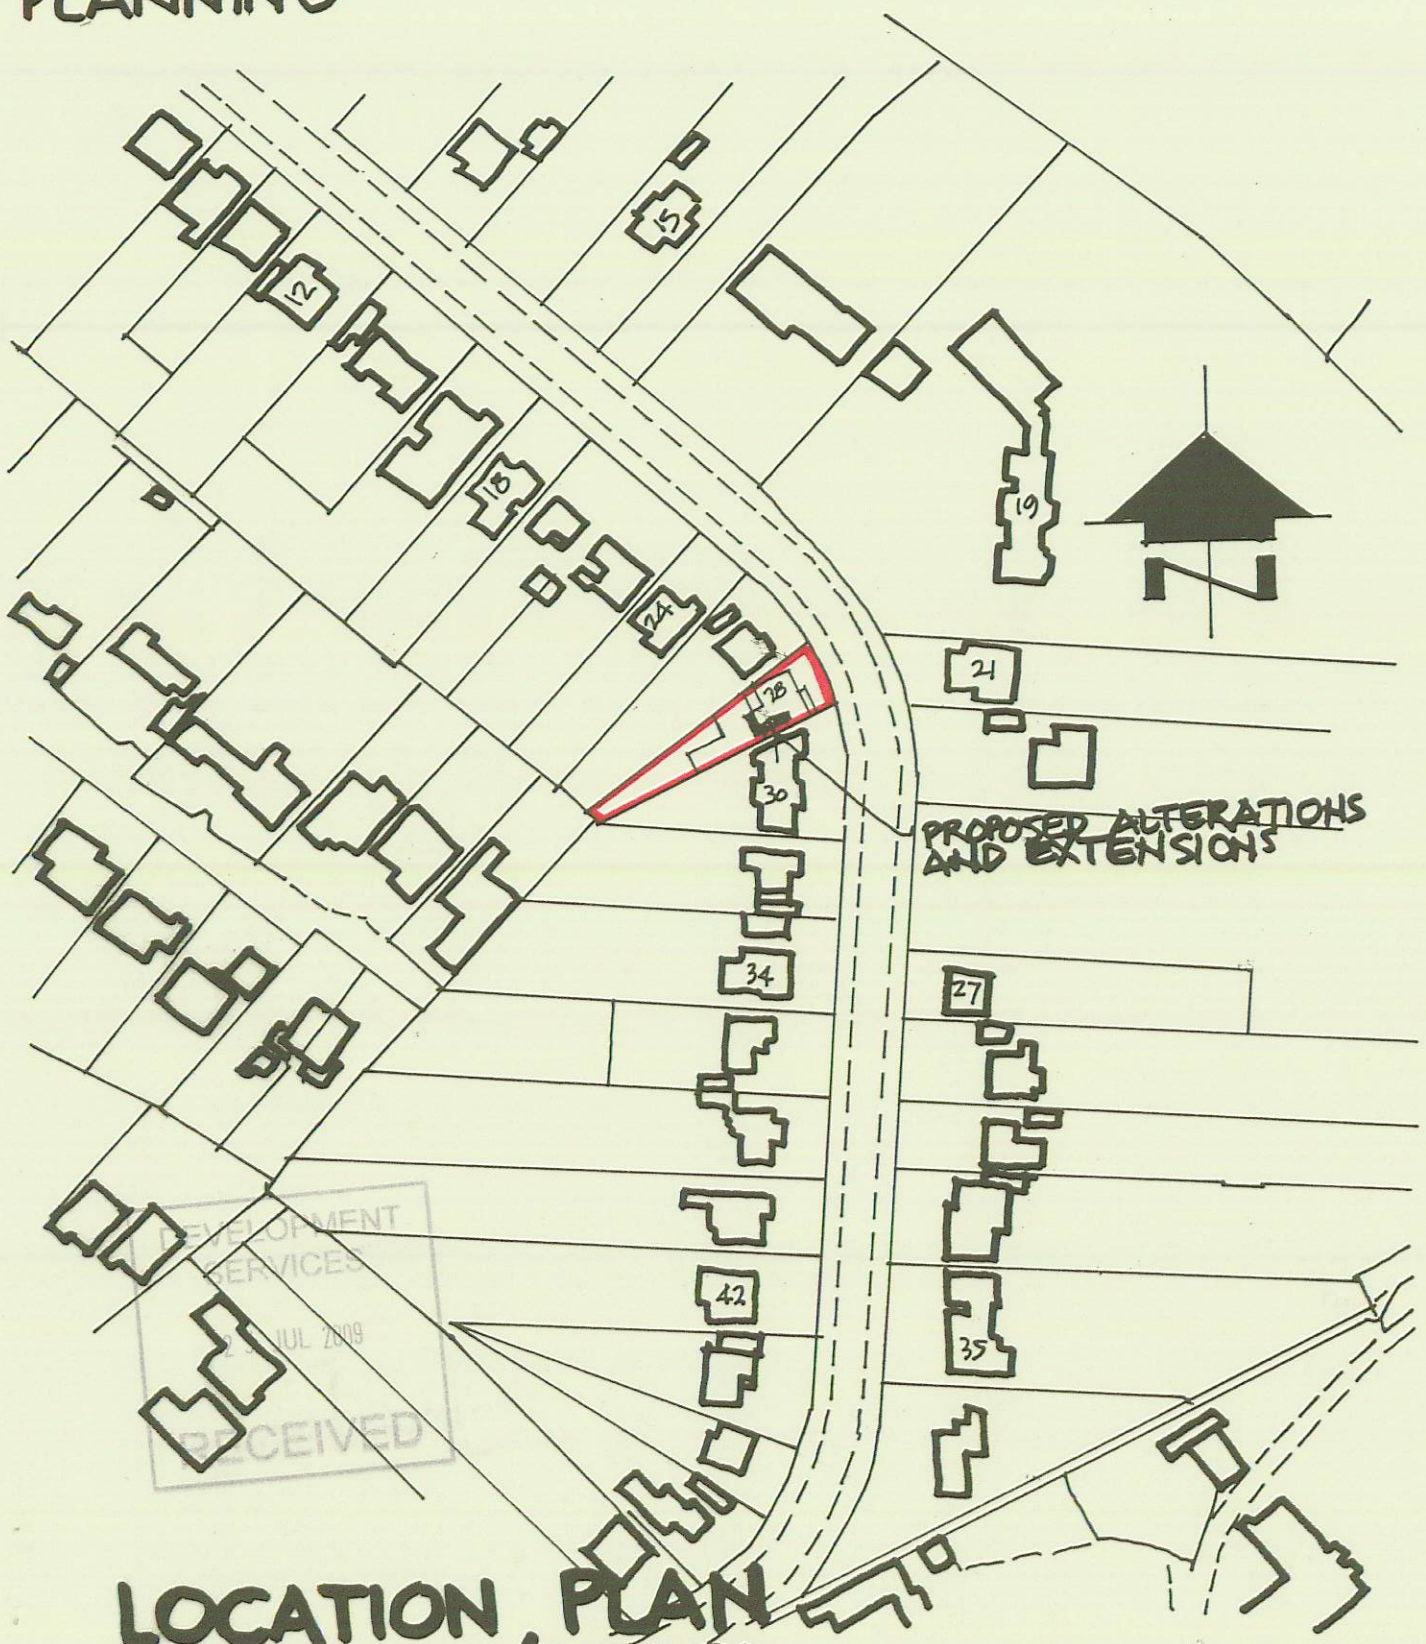

DEVELOPMENT SERVICES
JUL 2009
RECEIVED

LOCATION PLAN
SCALE - 1/1250TH

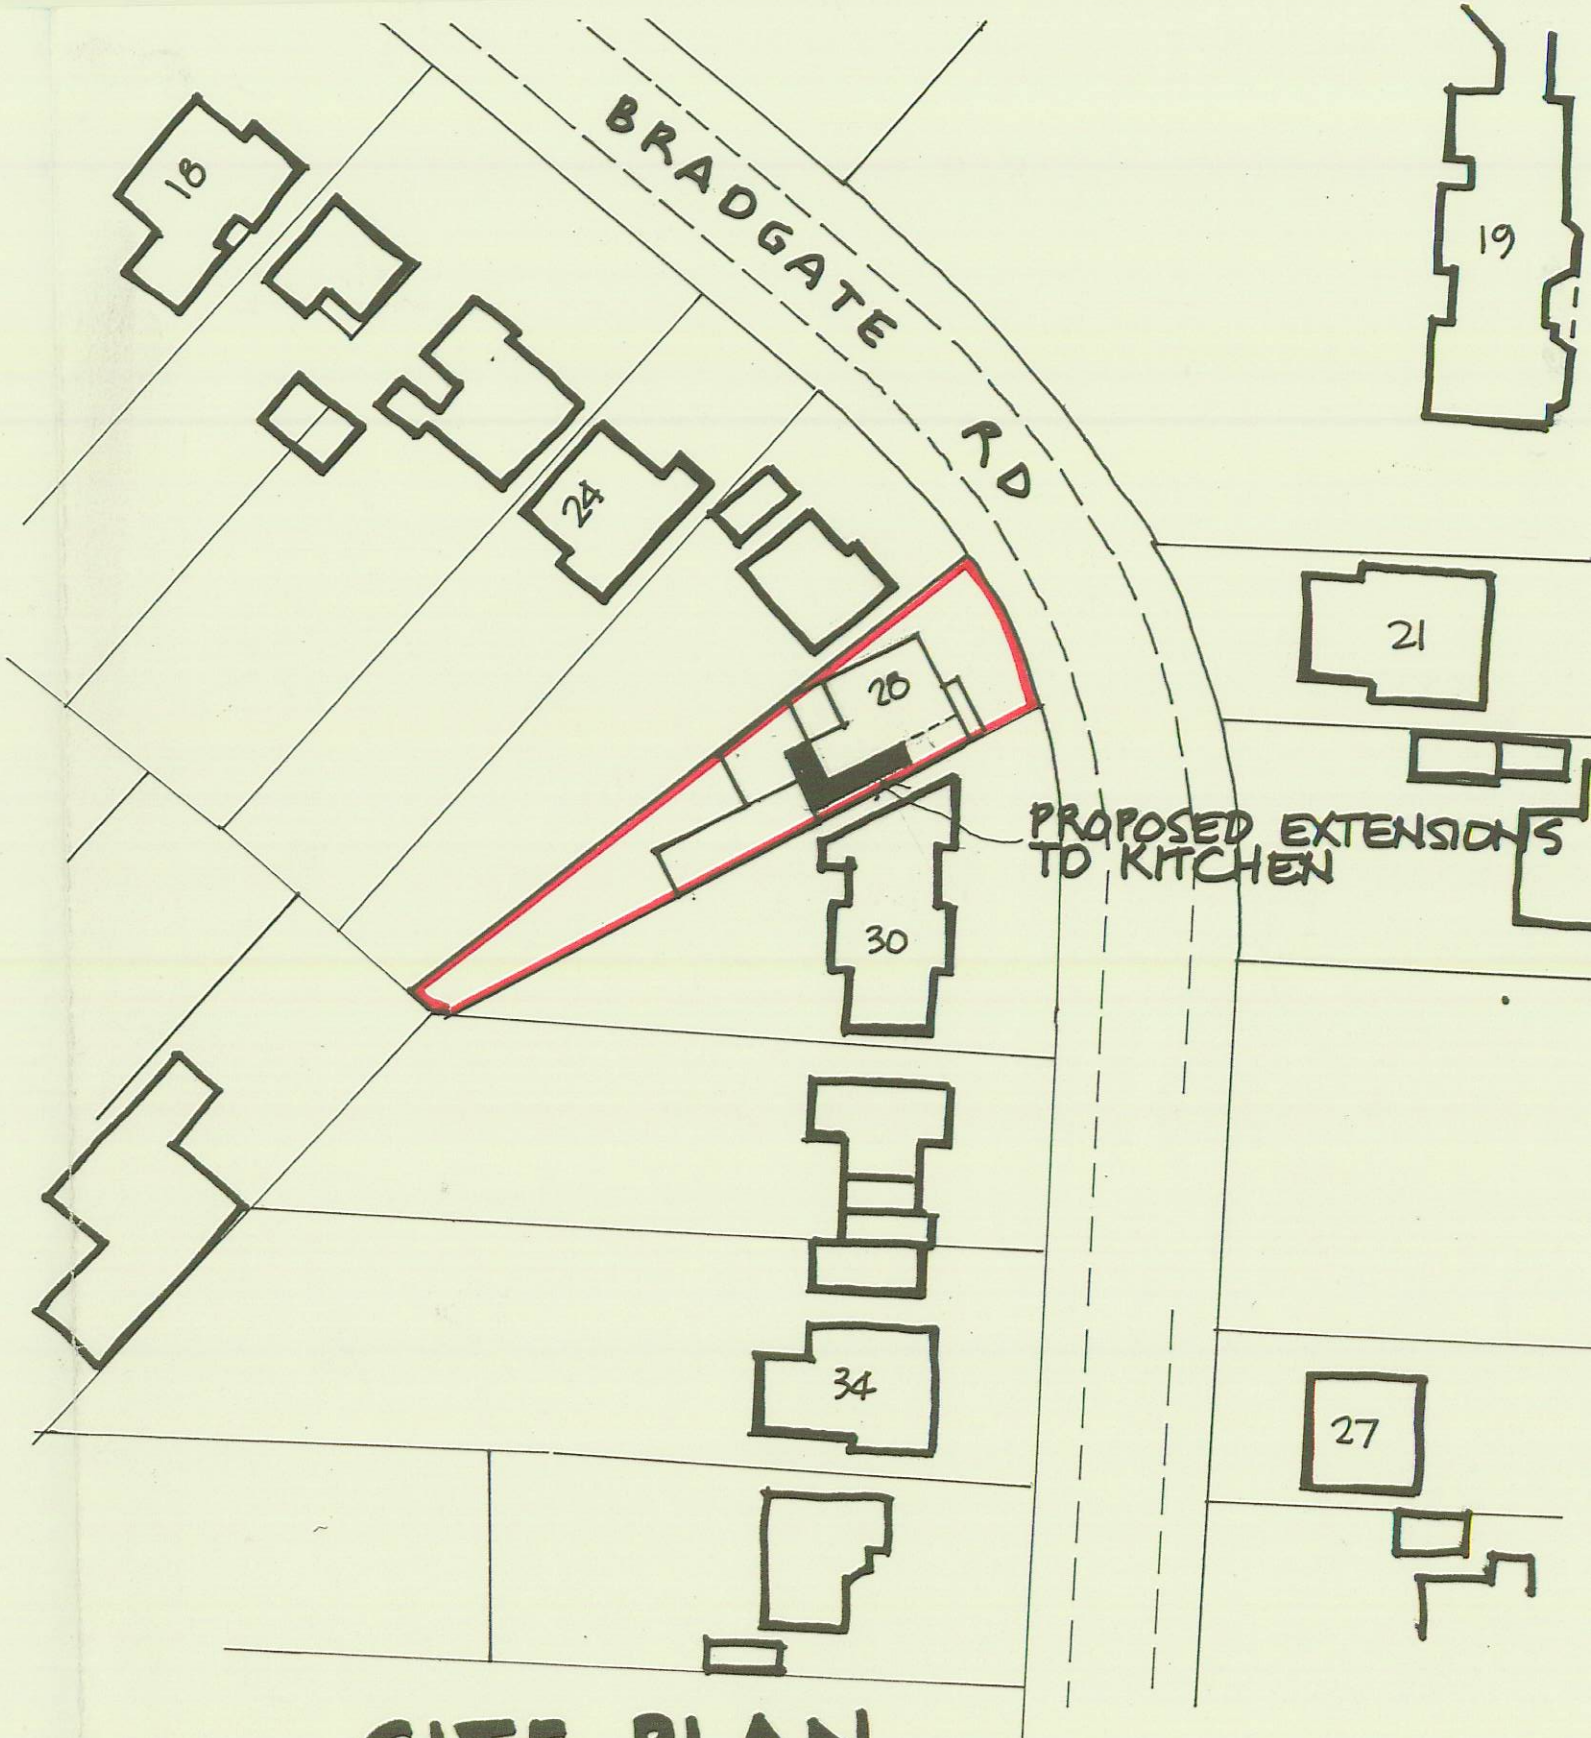

SITE PLAN
SCALE 1/500TH

PROPOSED ALTERATIONS TO FORM EXTENSION TO KITCHEN & NEW BREAKFAST/DINING AREA FOR MR. & MRS. J. MAXWELL 28 BRADGATE RD HINCKLEY LEICESTERSHIRE LE10 1LA

JM/28/10