PLANNING




PROPOSED REAR ELEVATION

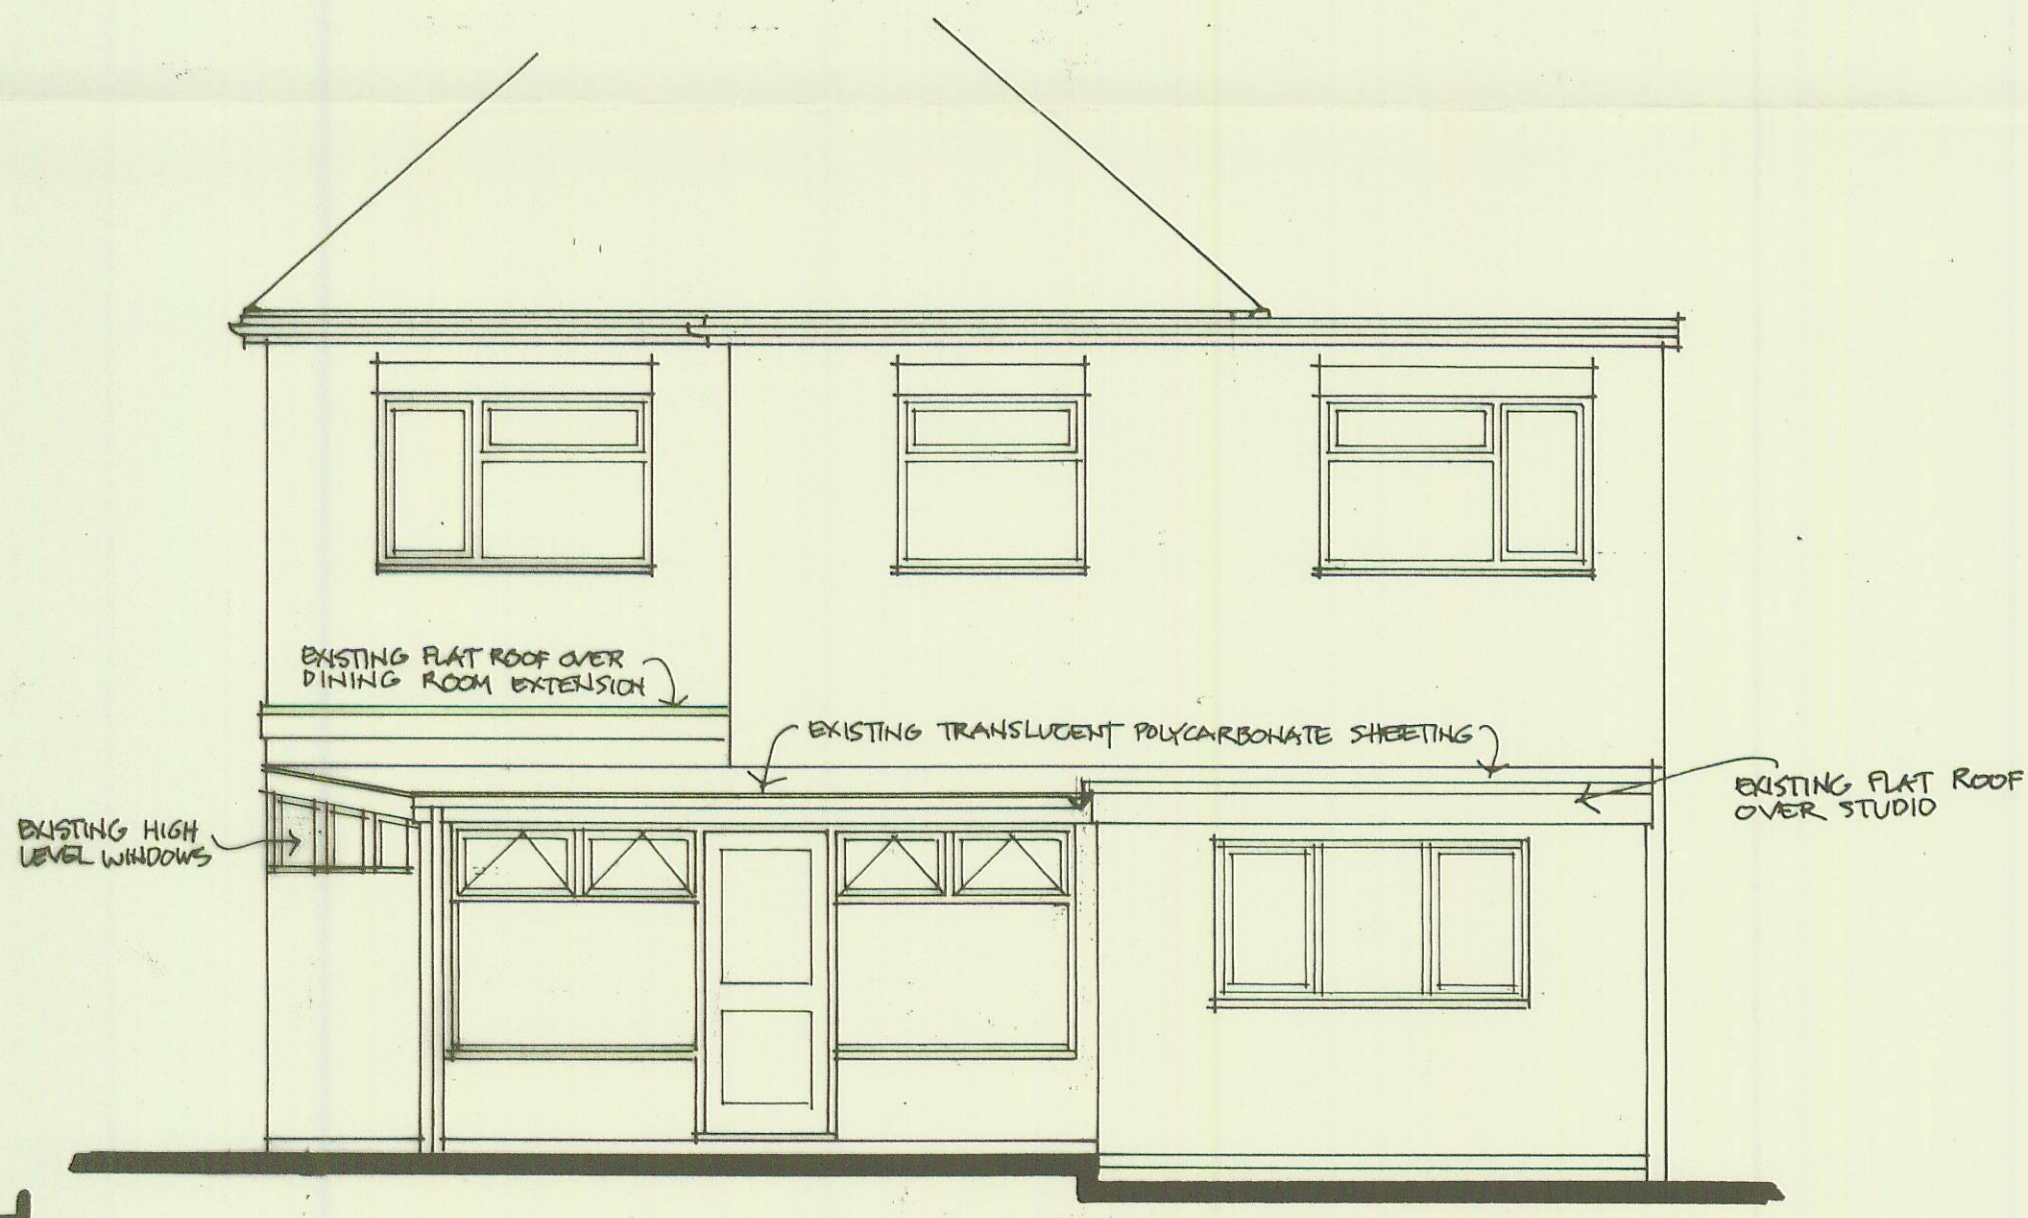


EXISTING REAR ELEVATION

DEVELOPMENT SERVICES
23 JUL 2009
RECEIVED

PROPOSED ALTERATIONS TO FORM EXTENSION TO KITCHEN & NEW BREAKFAST/DINING AREA FOR MR. & MRS. J. MAXWELL 28 BRADGATE RD. HINCKLEY LEICESTERSHIRE LE10 1LA

TM/28/15