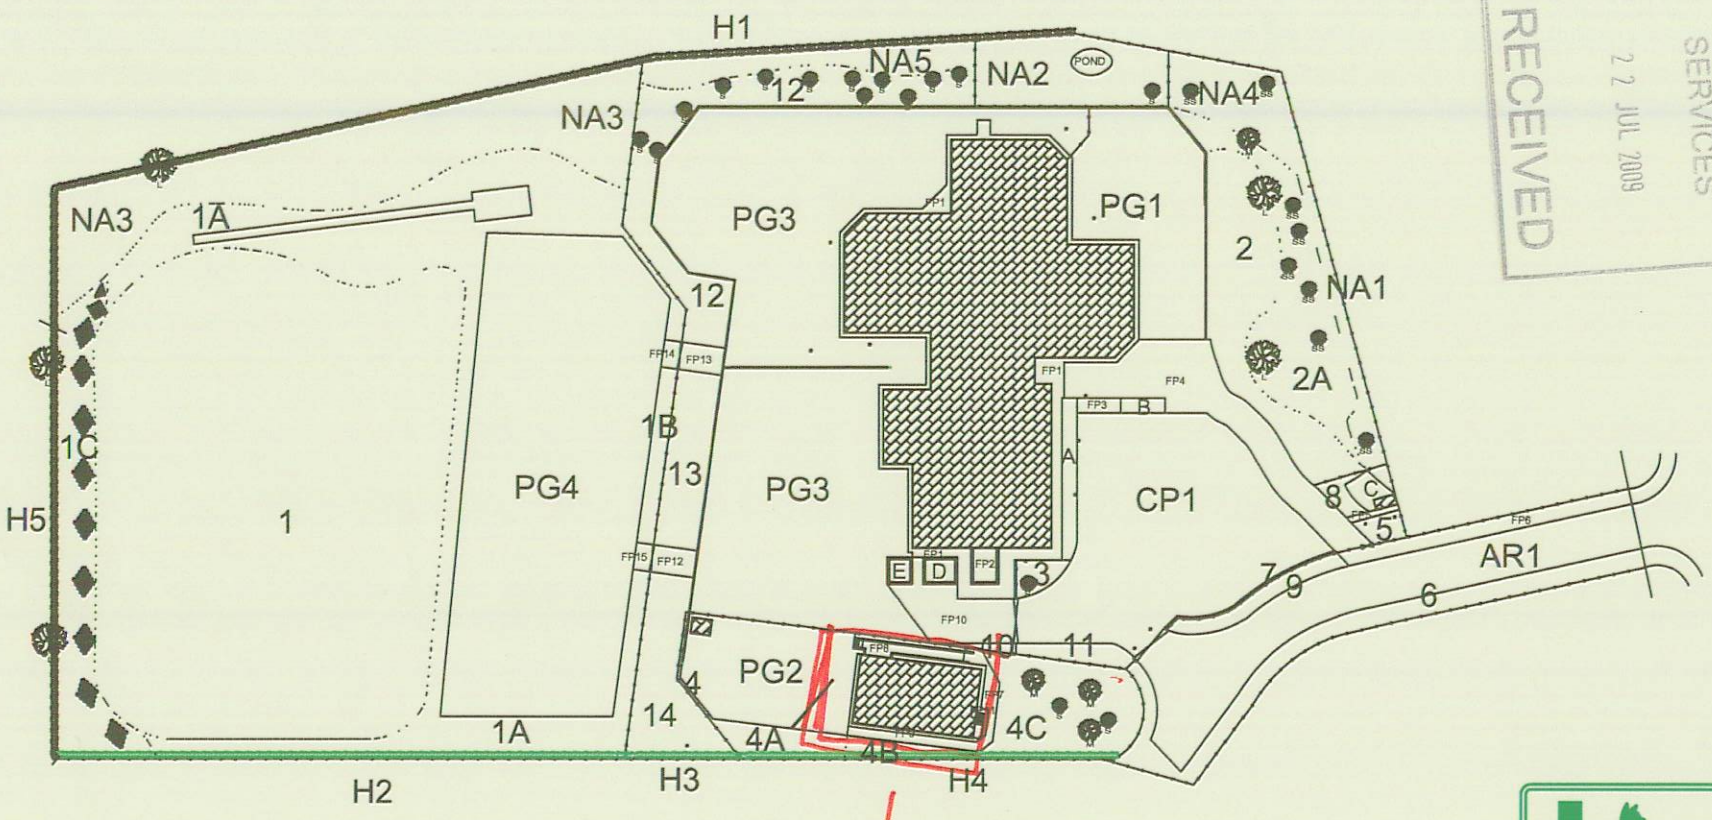


DEVELOPMENT SERVICES
22 JUL 2009
RECEIVED

Leicestershire County Council

Townlands

ENTER TEXT HERE

Drawing No ****/***

Scale: 1:500
Date: **/**/**
Drawn: S.A

A3

Property Services, Client & Technical Services, Abington House, 85 Station Road, Wigston, Leicestershire, LE18 2DP - Tel: 0116 2885238 - Fax:0116 2881674