


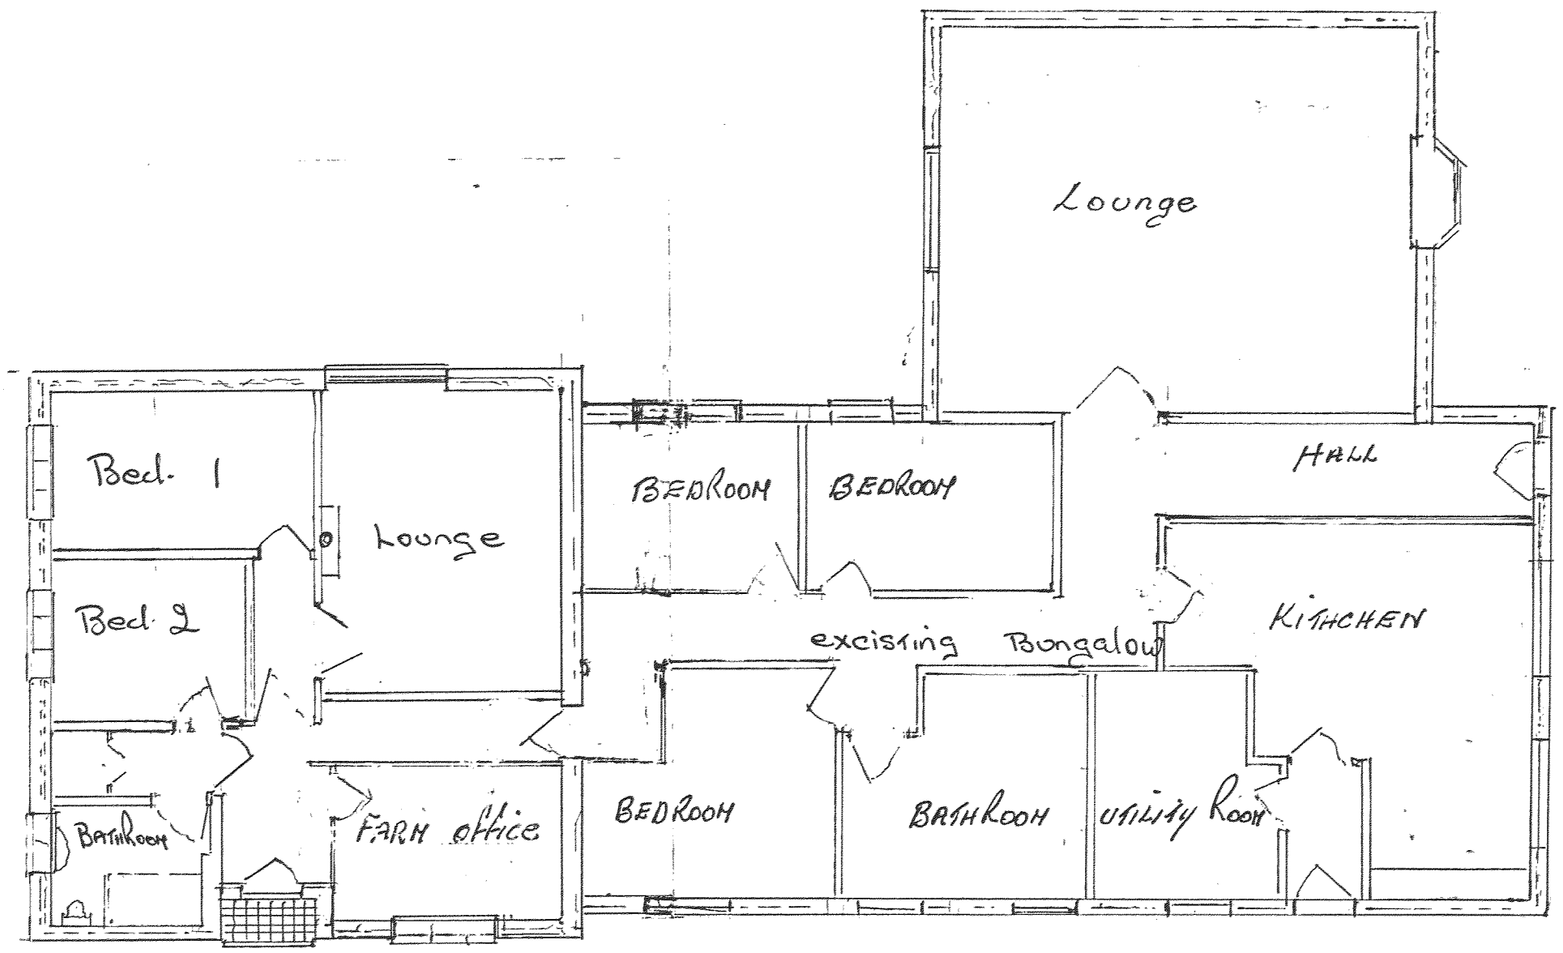


NEW ANNEXE. PLAN. EXCISTING BUNGALOW PLAN.

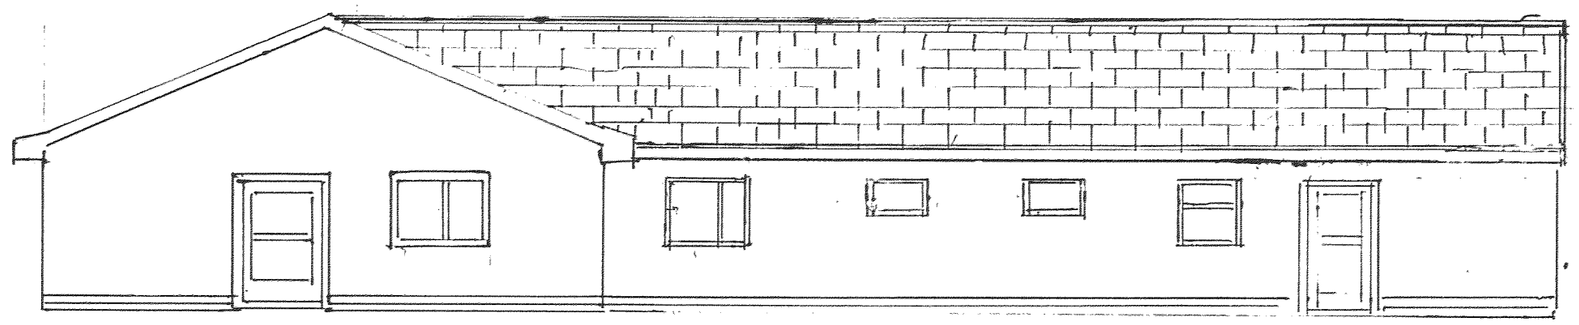


NEW ELEVATION EXCISTING WEST ELEVATION

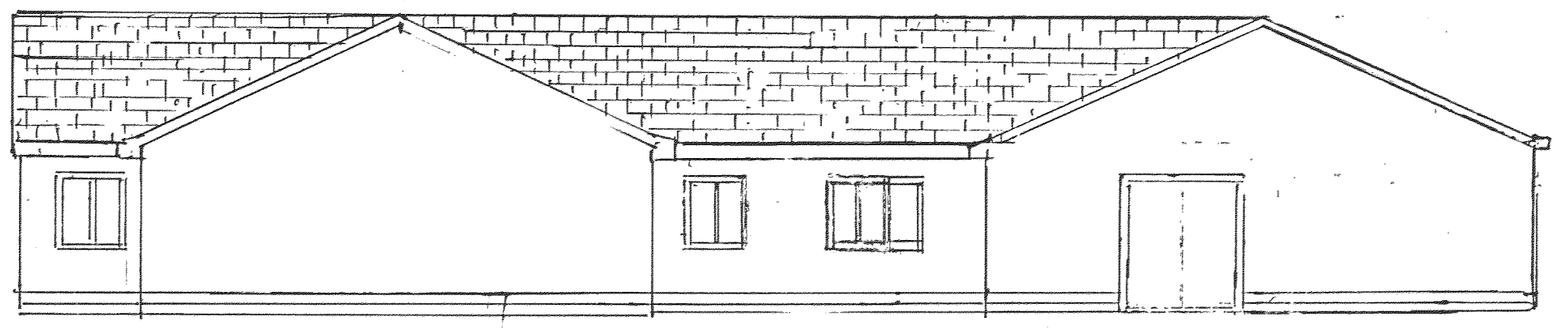

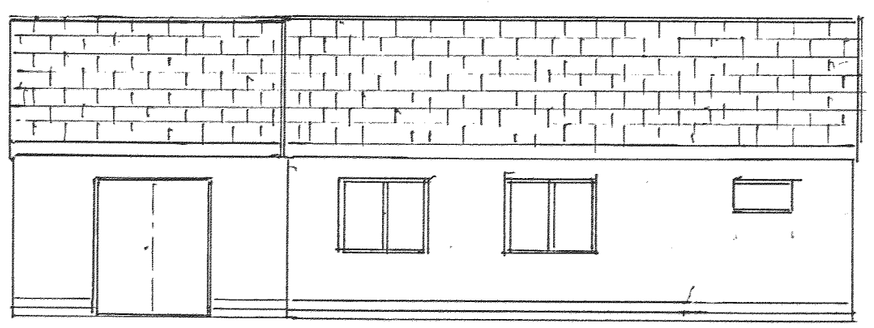

EXTENSION NORTH ELEVATION

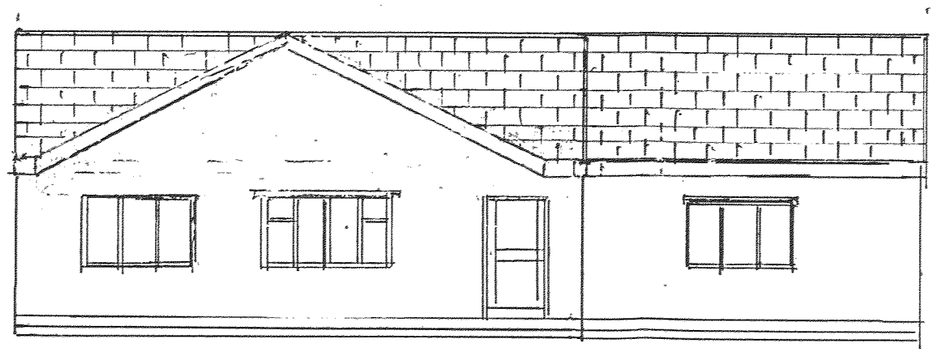

existing SOUTH ELEVATION

existing EAST ELEVATION NEW EXTENTION

MR JOHN HAMILTON BALLEFLAT FARM ELLISTOWN
EXTENSION ANNEXE SCALE 1-100