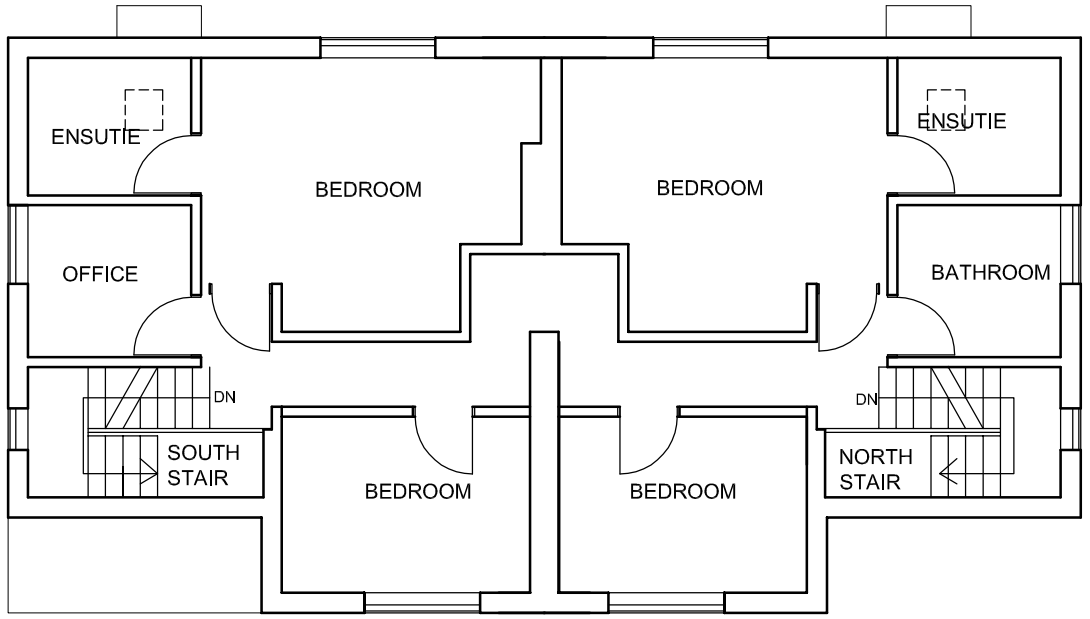

FIRST

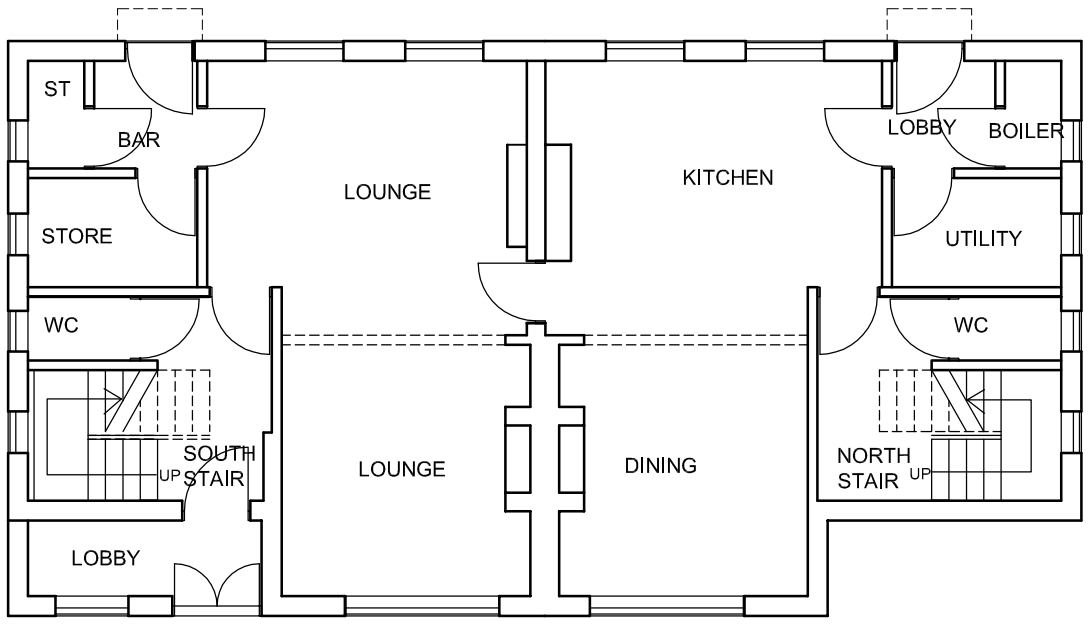

GROUND

Scale 1:100

0 5 10

Hasker Architects Ltd
1620 High Street, Knowle, Solihull West Midlands B93 0JU

T:01564 778029 F:01564 778067
E:admin@haskerarchitects.co.uk

rev	checked	details	date
A	MDH	TO PLANNERS REQUIRMENTS	14 09 10

project title
3/4 CROWN COTTAGES
NEWTON LANE
ODSTONE
NUNEATON
CV13 0QU

drawing title
PLANNING
EXISTING PLANS

scale 1:100 date JULY 2010 drawn JRS

drawing number 4108-12 revision A