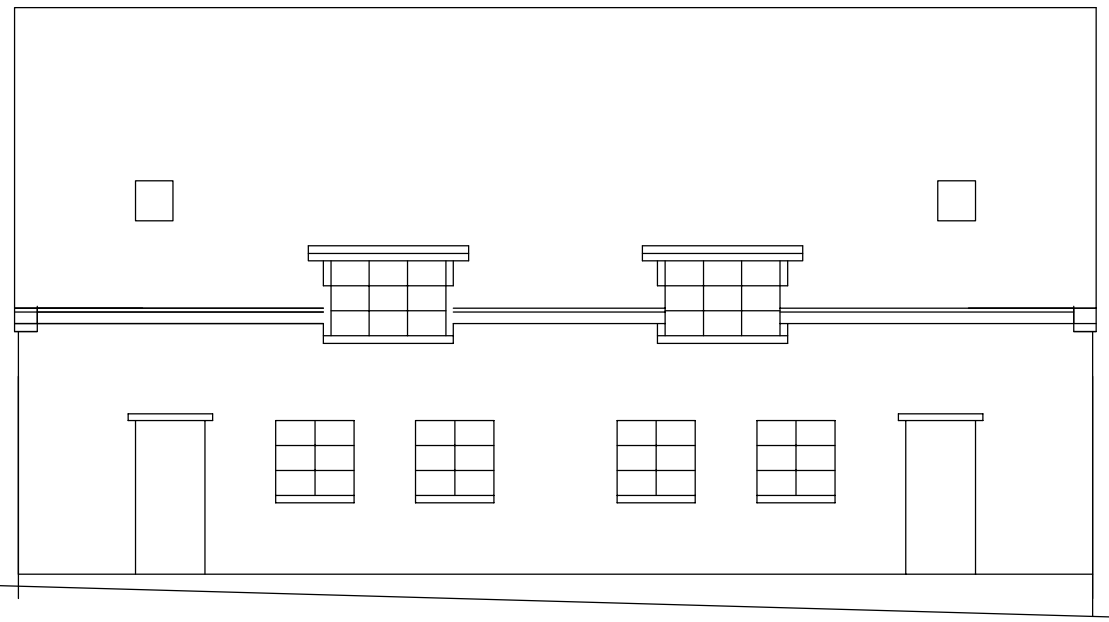

SOUTH WEST



NORTH WEST

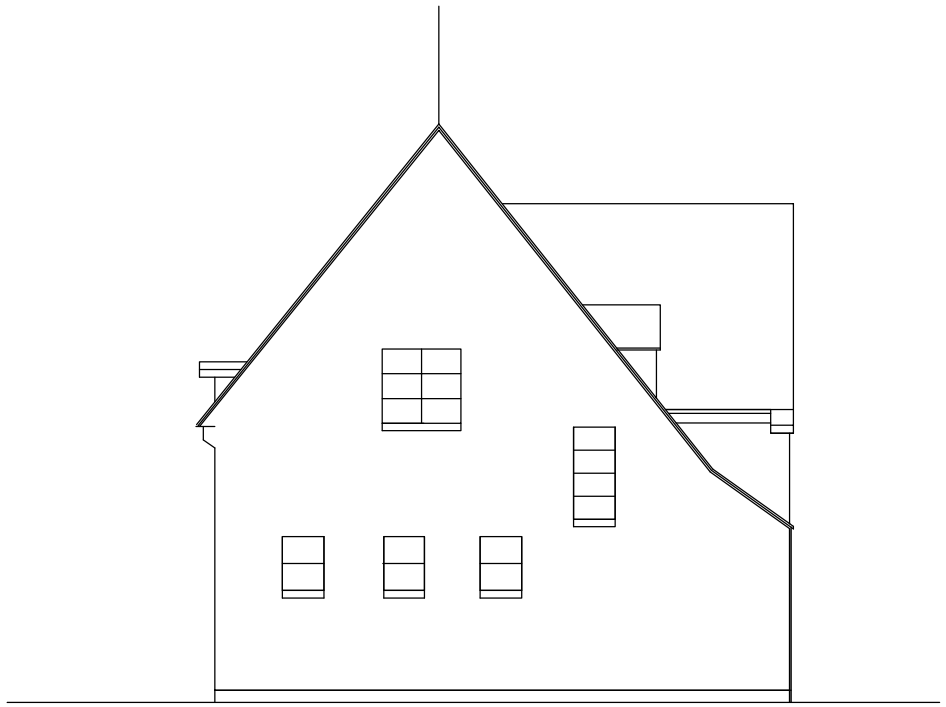

SOUTH EAST



NORTH EAST

0 5 10

Scale 1:100

Hasker Architects Ltd
1620 High Street, Knowle, Solihull West Midlands B93 0JU

T:01564 778029 F:01564 778067
E:admin@haskerarchitects.co.uk

rev	checked	details	date
A	JRS	ADD FRONT DOOR	14 09 10
B	MDH	TO PLANNERS REQUIRMENTS	14 09 10

project title
3/4 CROWN COTTAGES
NEWTON LANE
ODSTONE
NUNEATON
CV13 0QU

drawing title
PLANNING
EXISTING ELEVATIONS

scale 1:100 date JULY 2010 drawn JRS

drawing number 4108-13 revision B