
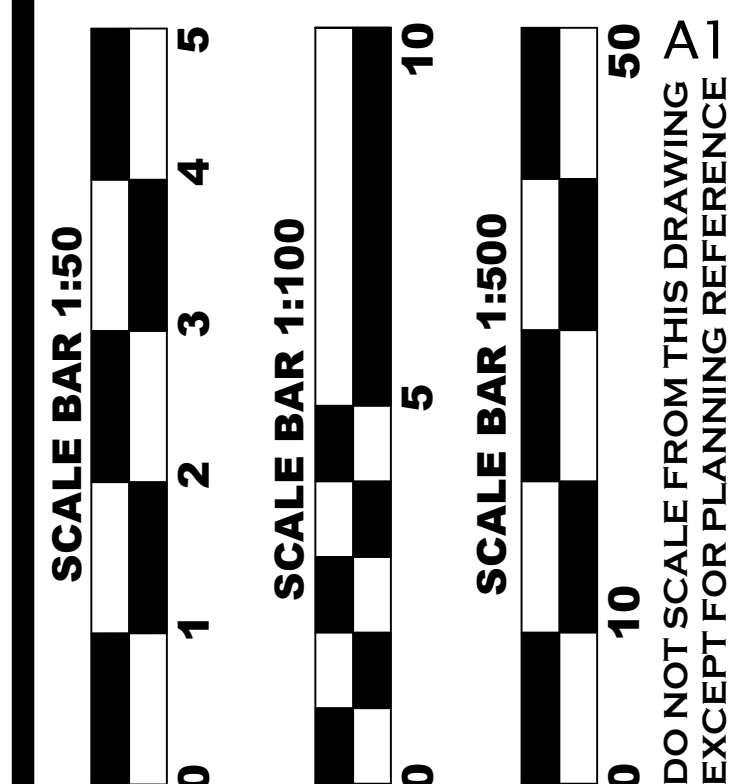
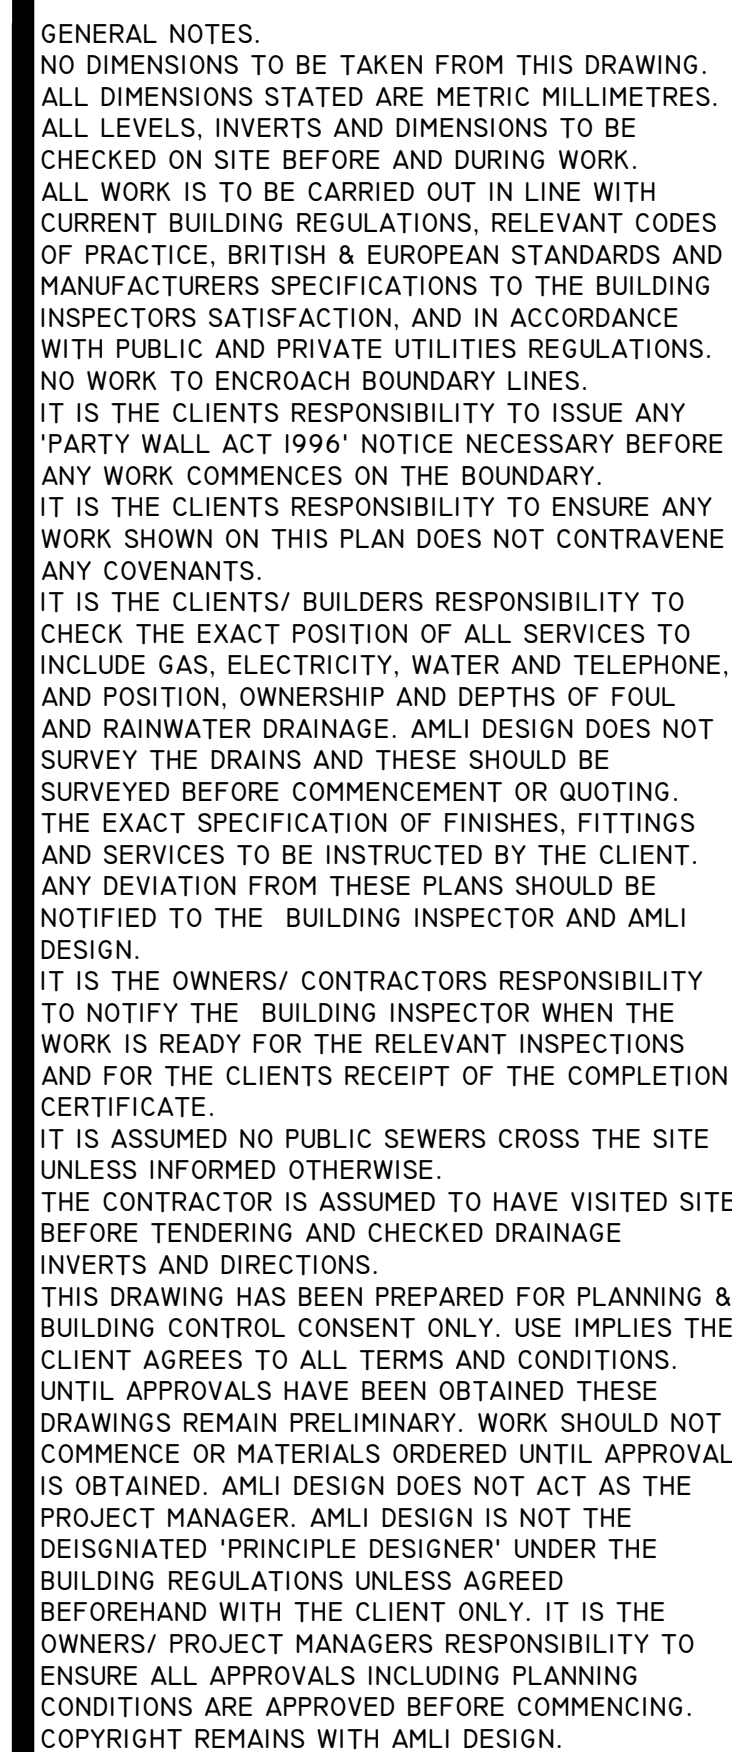
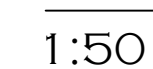


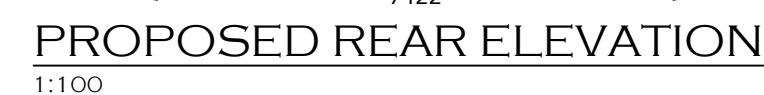

EXTENSION AND ALTERATIONS
30 VICTORIA DRIVE
GROBY
LEICESTERSHIRE LE6 0ED
FOR MR P. WRIGHT

SCALE 1:100/1:50 A1	DWG NO. 30VD/2026 2/2
---------------------------	-----------------------------

DATE MAR 2026	DRAWN DRI
------------------	--------------

AMLI Design
Architectural Consultancy

KENVALE HOUSE,
241 BIRSTALL ROAD,
BIRSTALL,
LEICESTER LE4 4DJ
Telephone: 0116 410 50 60
Mobile: 07974 807 111
Email: info@amlidesign.co.uk

Web: www.amlidesign.co.uk

