

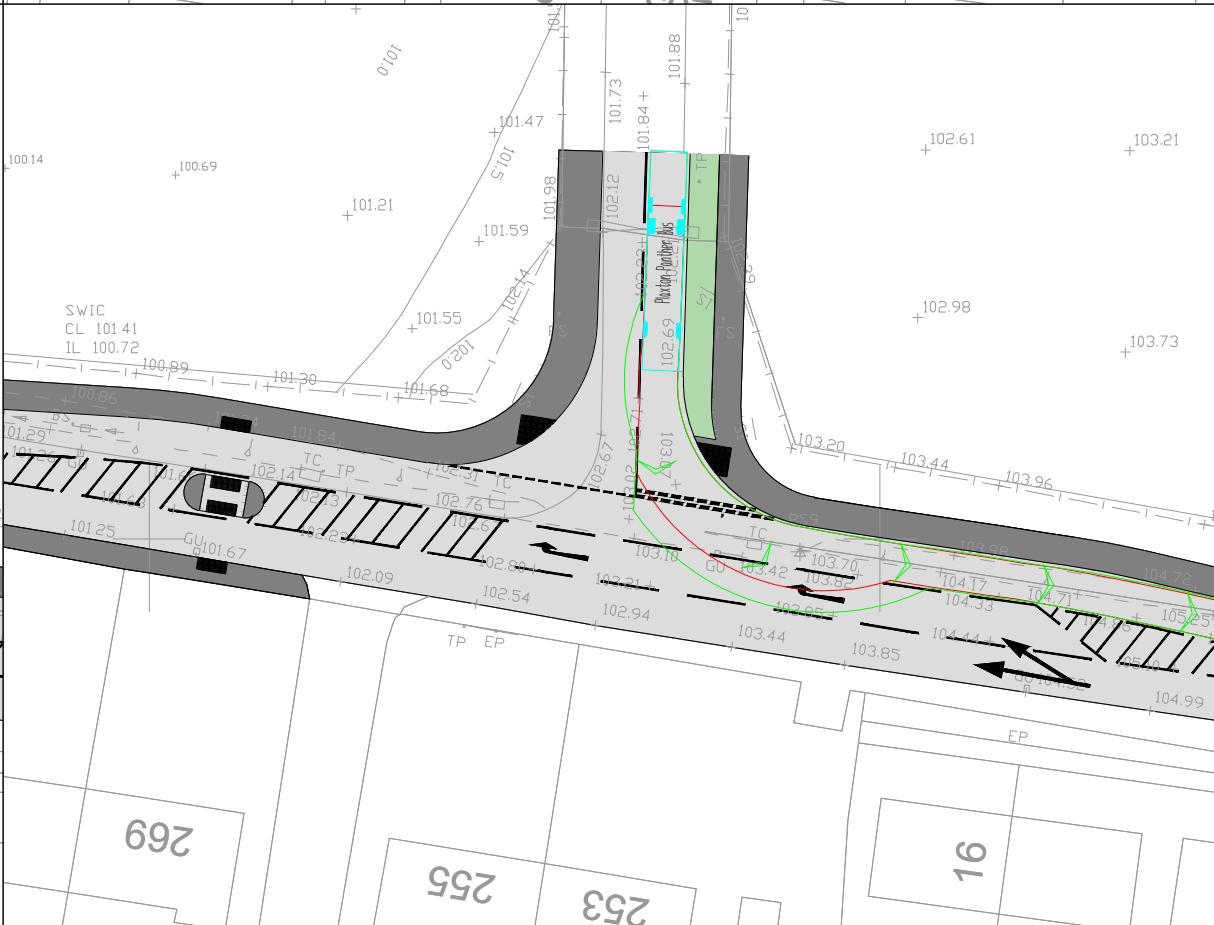
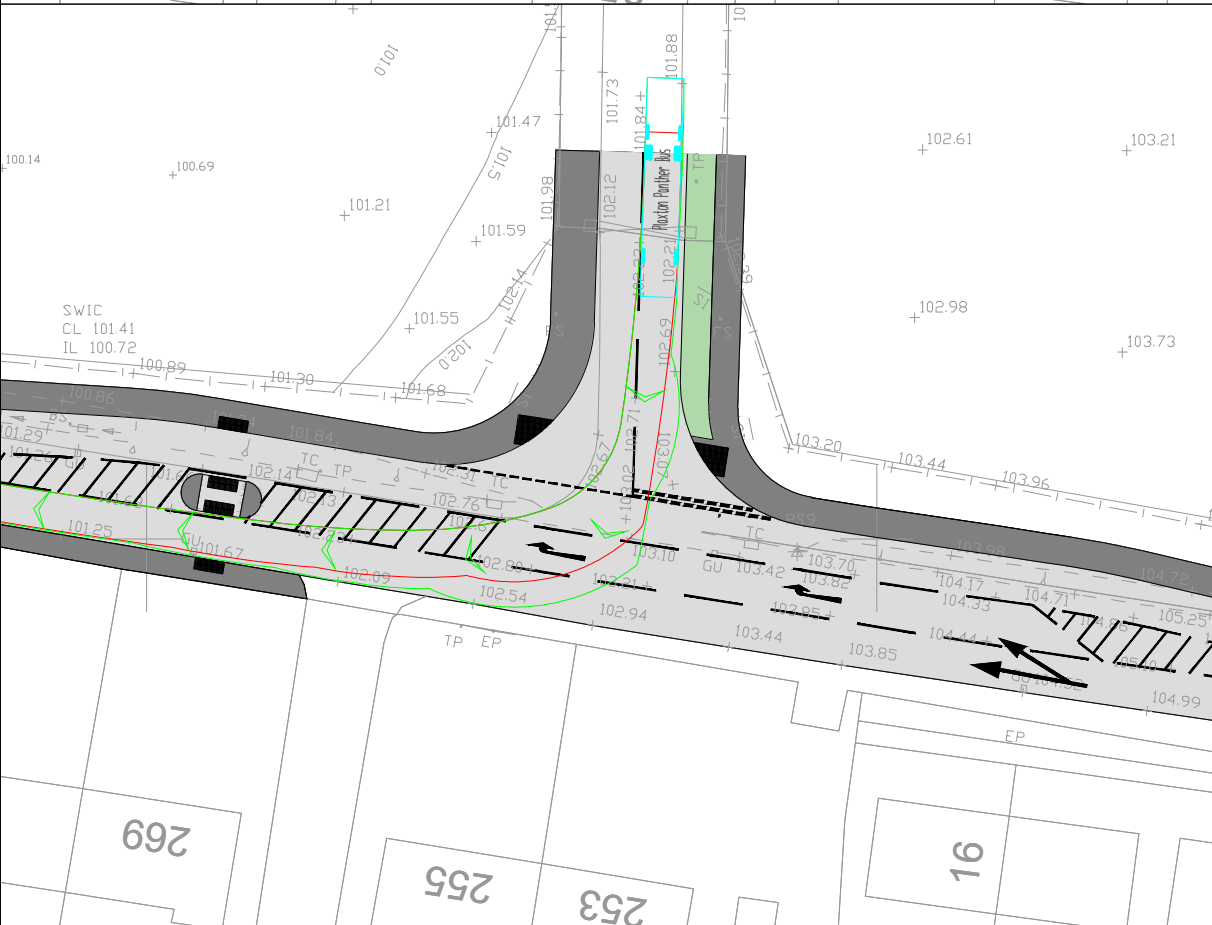
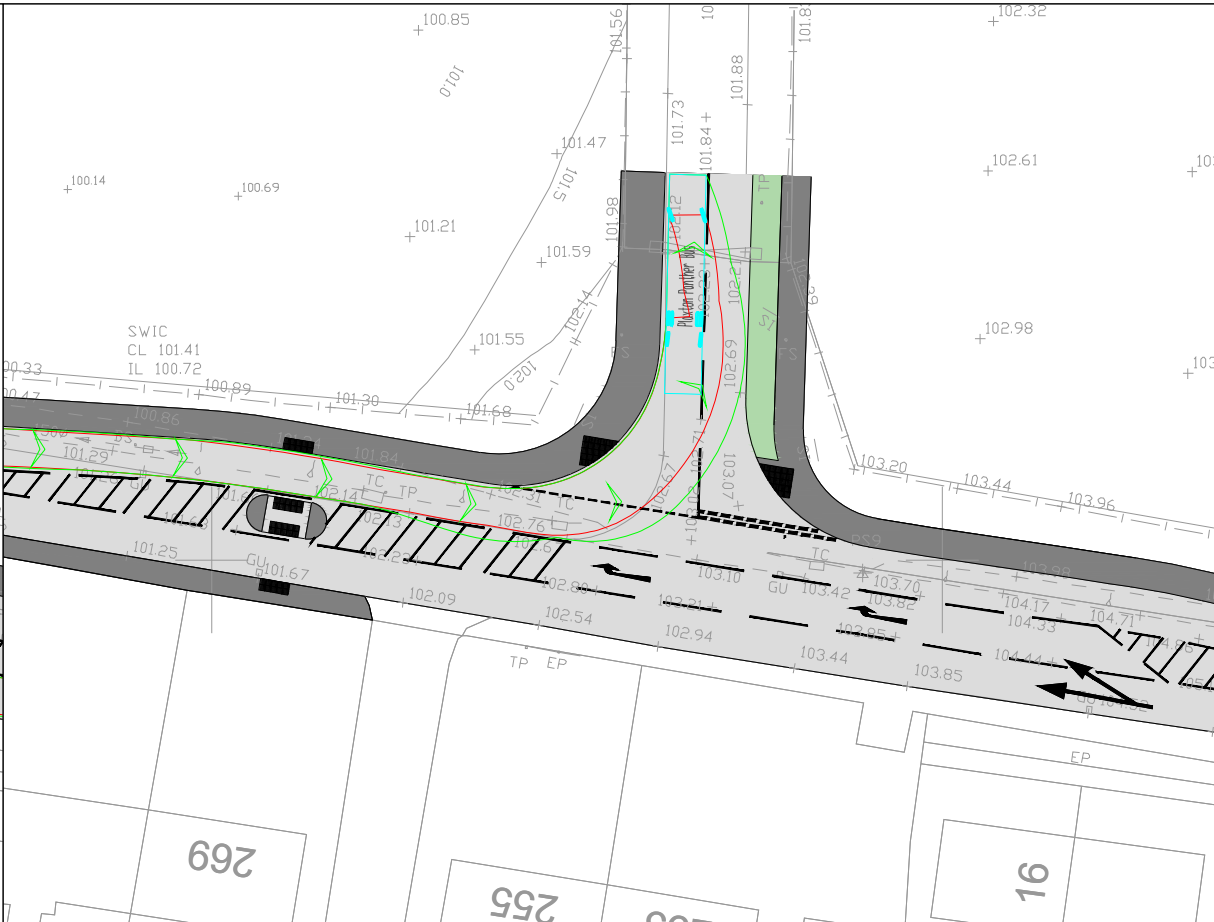


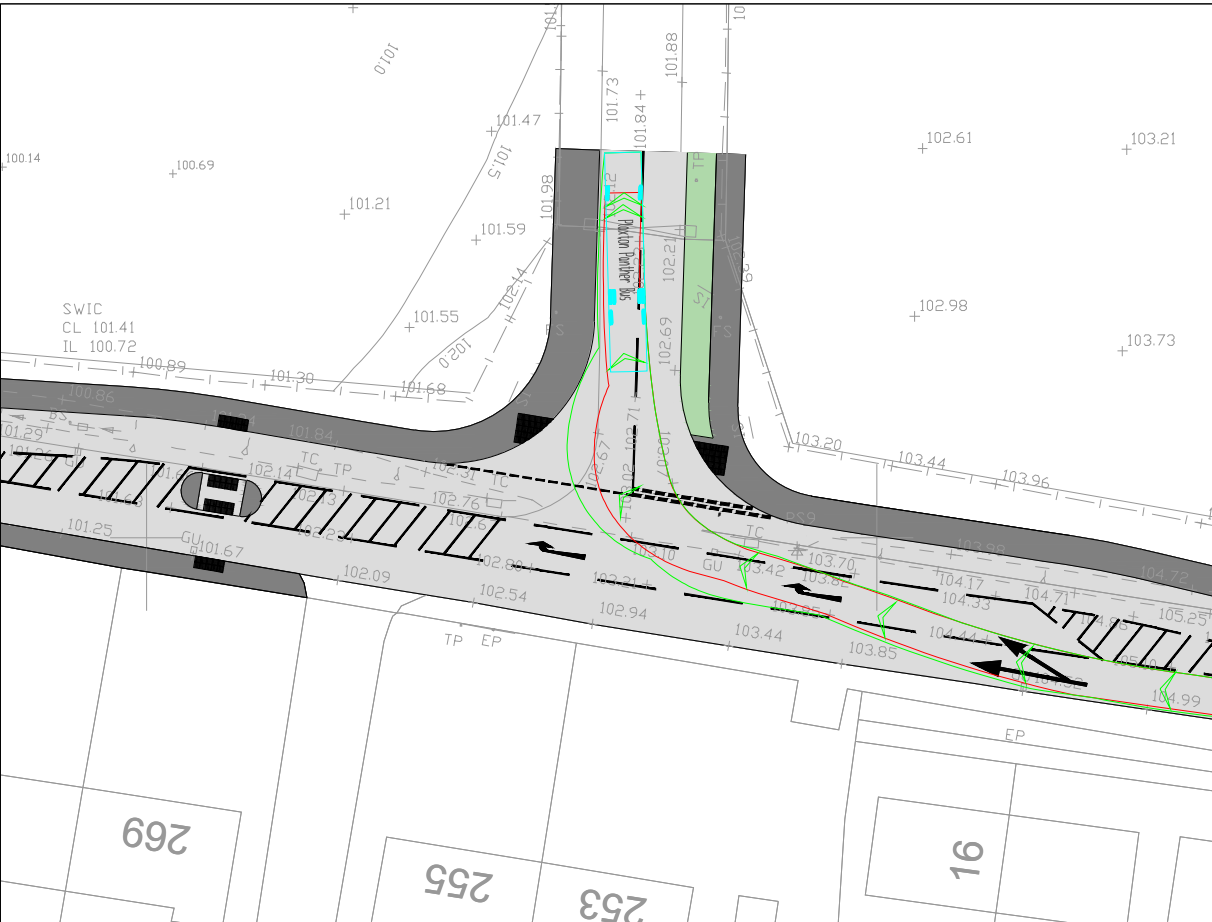

1. THIS DRAWING IS NOT TO BE SCALED FOR CONSTRUCTION PURPOSES.
2. THE CONTRACTOR SHALL CHECK ALL DIMENSIONS AND LEVELS ON SITE.

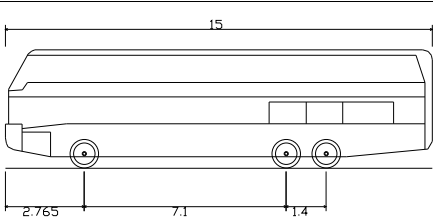

Plaxton Panther Bus
Overall Length 15.000m
Overall Width 2.500m
Overall Body Height 4.157m
Min Body Ground Clearance 0.397m
Track Width 2.500m
Lock to lock time 5.00s
Wall to Wall Turning Radius 12.500m

B	REDESIGN OF SITE ACCESS	13.06.25	MJ	NB
A	REDESIGN OF SITE ACCESS	09.04.25	NB	GM

REV	DESCRIPTION	DATE	BY	AUTH
-----	-------------	------	----	------



Hub Transport Planning Ltd
Floor 1B
4 Temple Row
Birmingham
B2 5HG
T : 0121 454 5530

CLIENT
RICHBOROUGH

PROJECT
LAND NORTH OF STATION ROAD,
MARKET BOSWORTH

TITLE
PROPOSED SITE ACCESS
SWEEP PATH ANALYSIS 003

DRAWN BHB	AUTHORISED GM	SCALE 1:500	SHEET SIZE A3	DATE 13.08.24
--------------	------------------	----------------	------------------	------------------

PROJECT NO. T24554	DRAWING NO. 003	REV B
-----------------------	--------------------	----------