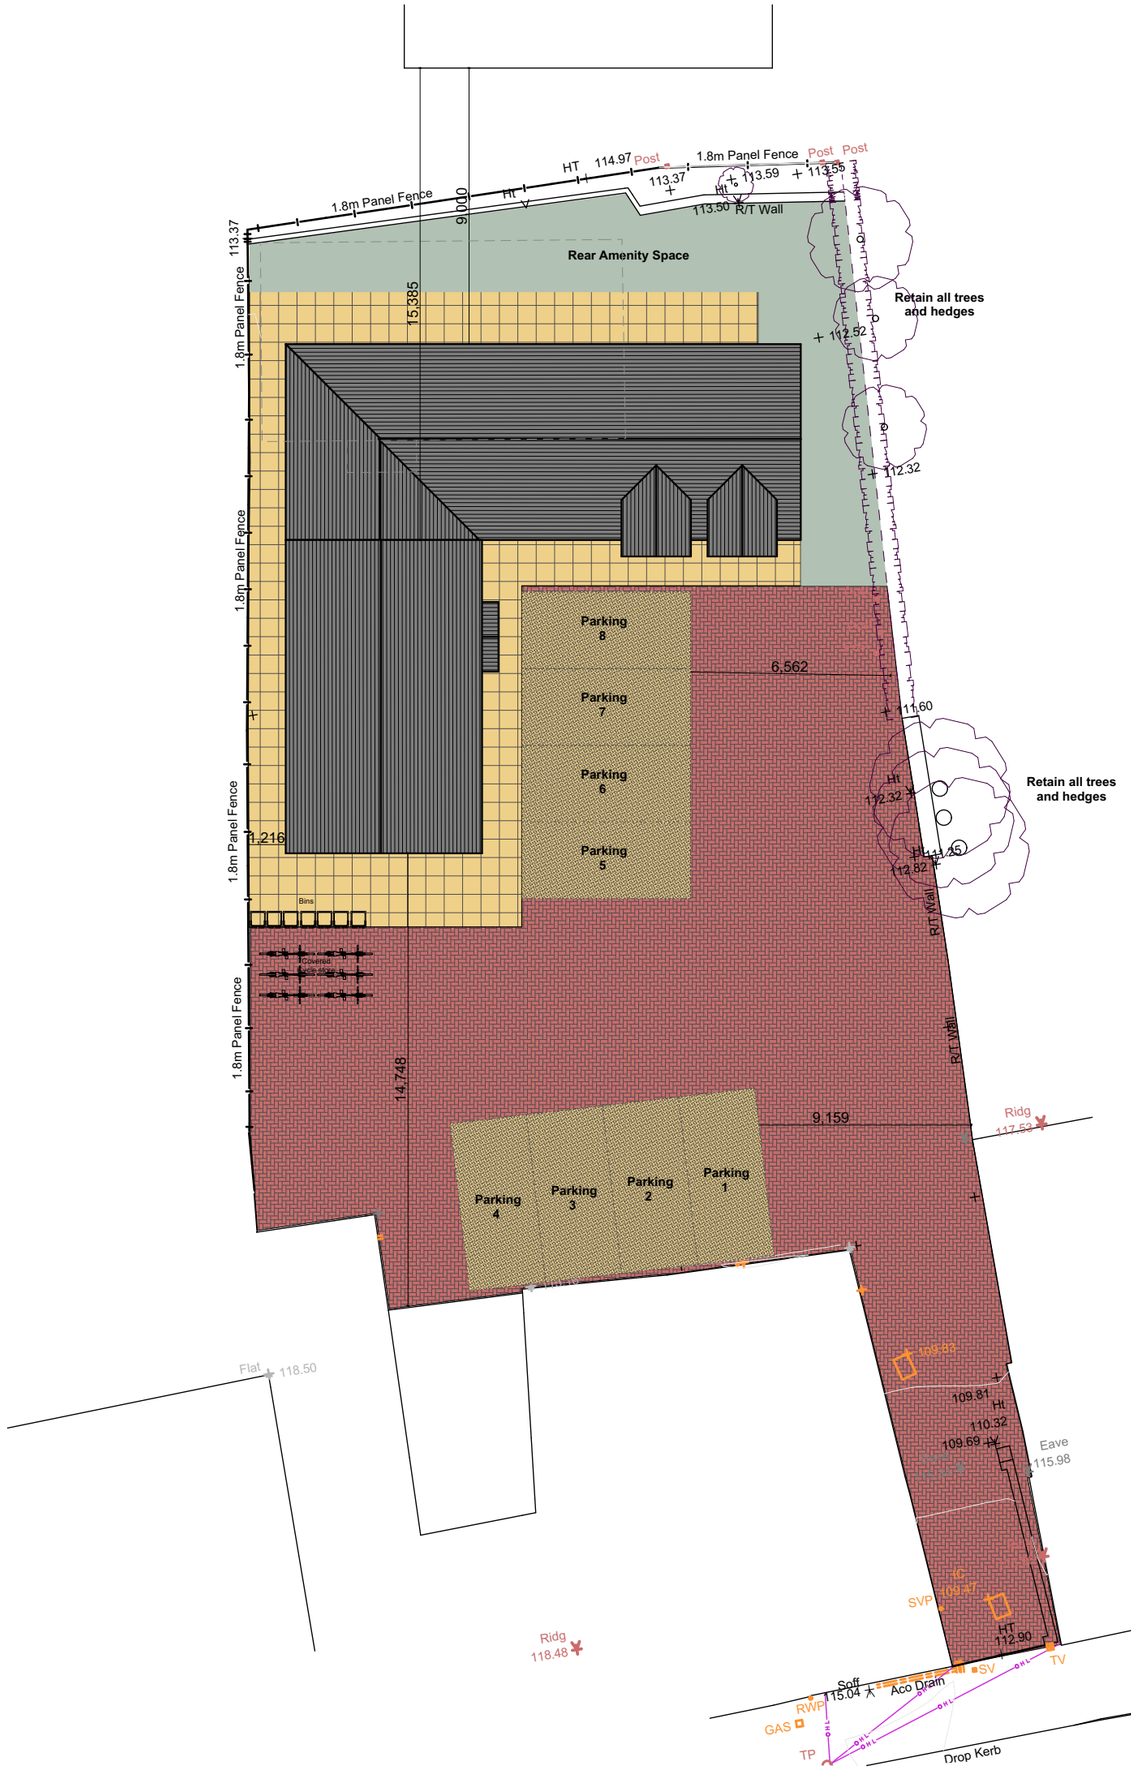


Site Layout Plan
Scale 1:250

Please Note:

- *This drawing may be printed and scaled FOR PLANNING PURPOSES.*
- *All dimensions to be CHECKED ON SITE and any DISCREPANCY reported to Perfect Planning.*
- *The site boundary shown is the best assumed from available data and does NOT represent legal ownership.*
- *All dimensions in mm unless otherwise stated.*

Revisions.

Perfect Planning
Architectural & Construction Services Limited

e: info@perfect-planning.co.uk
l: 01455 272943
t: +44 (0) 7904 224864
t: +44 (0) 7912 413144
w: www.perfect-planning.co.uk

Project:
New Apartment Block

Land at Rear of Shops
10/12/14 The Hollow
Earl Shilton
LE9 7NA

Client:
Ruth Cassidy

Drawing Title:
Site Layout Plan

Drawing by:	Checked by:
AL / IG / SK / NH	AL / IG
Date:	Scale:
20/01/22	As Shown@A3
Drawing Number:	Revision:
487/002	B