



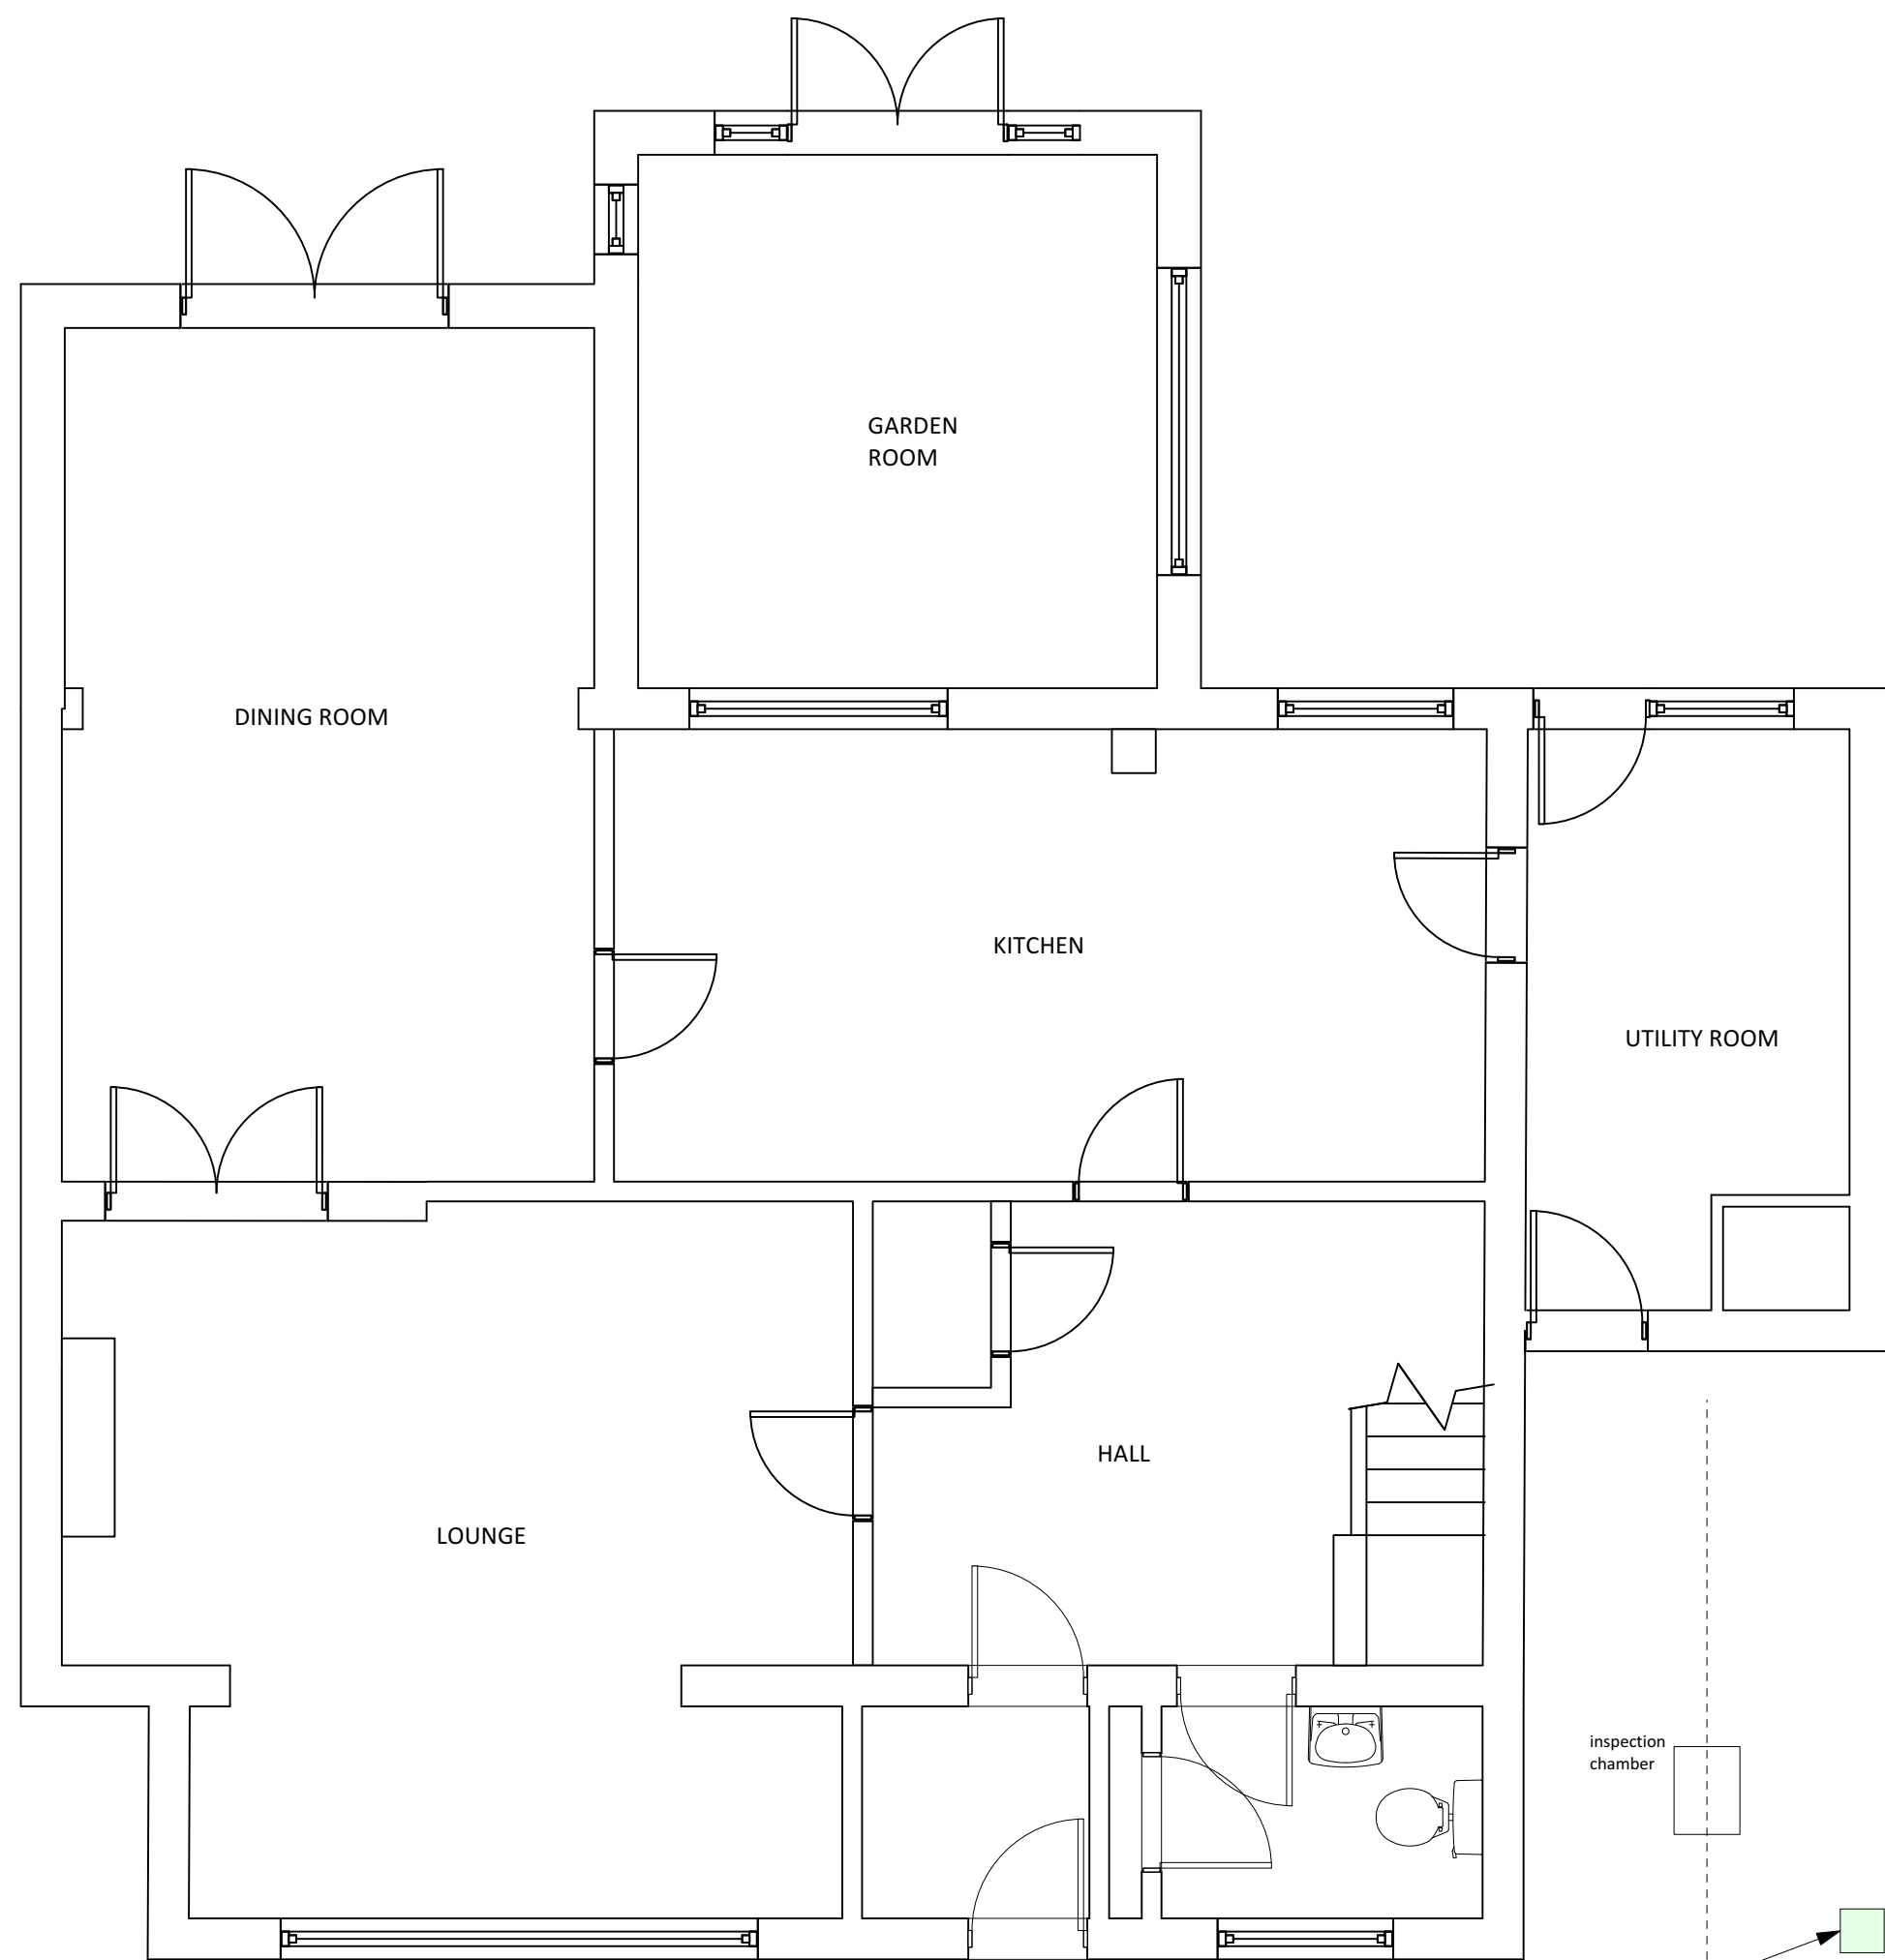


EXISTING GROUND FLOOR PLAN 1:50


Scale in metres Floor plans

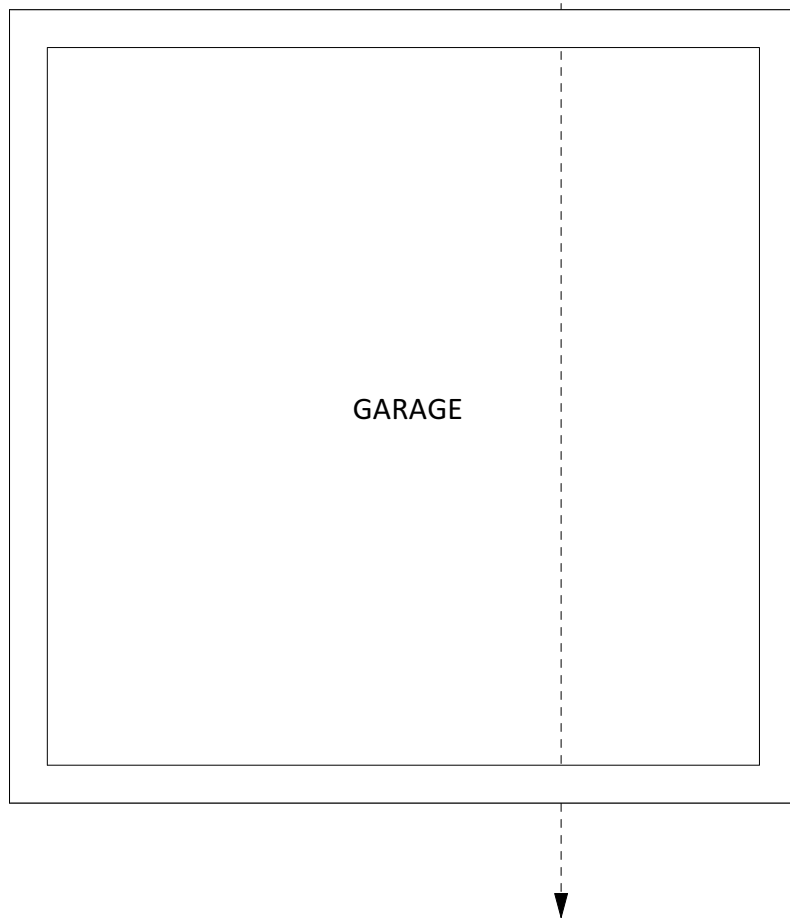

GARAGE

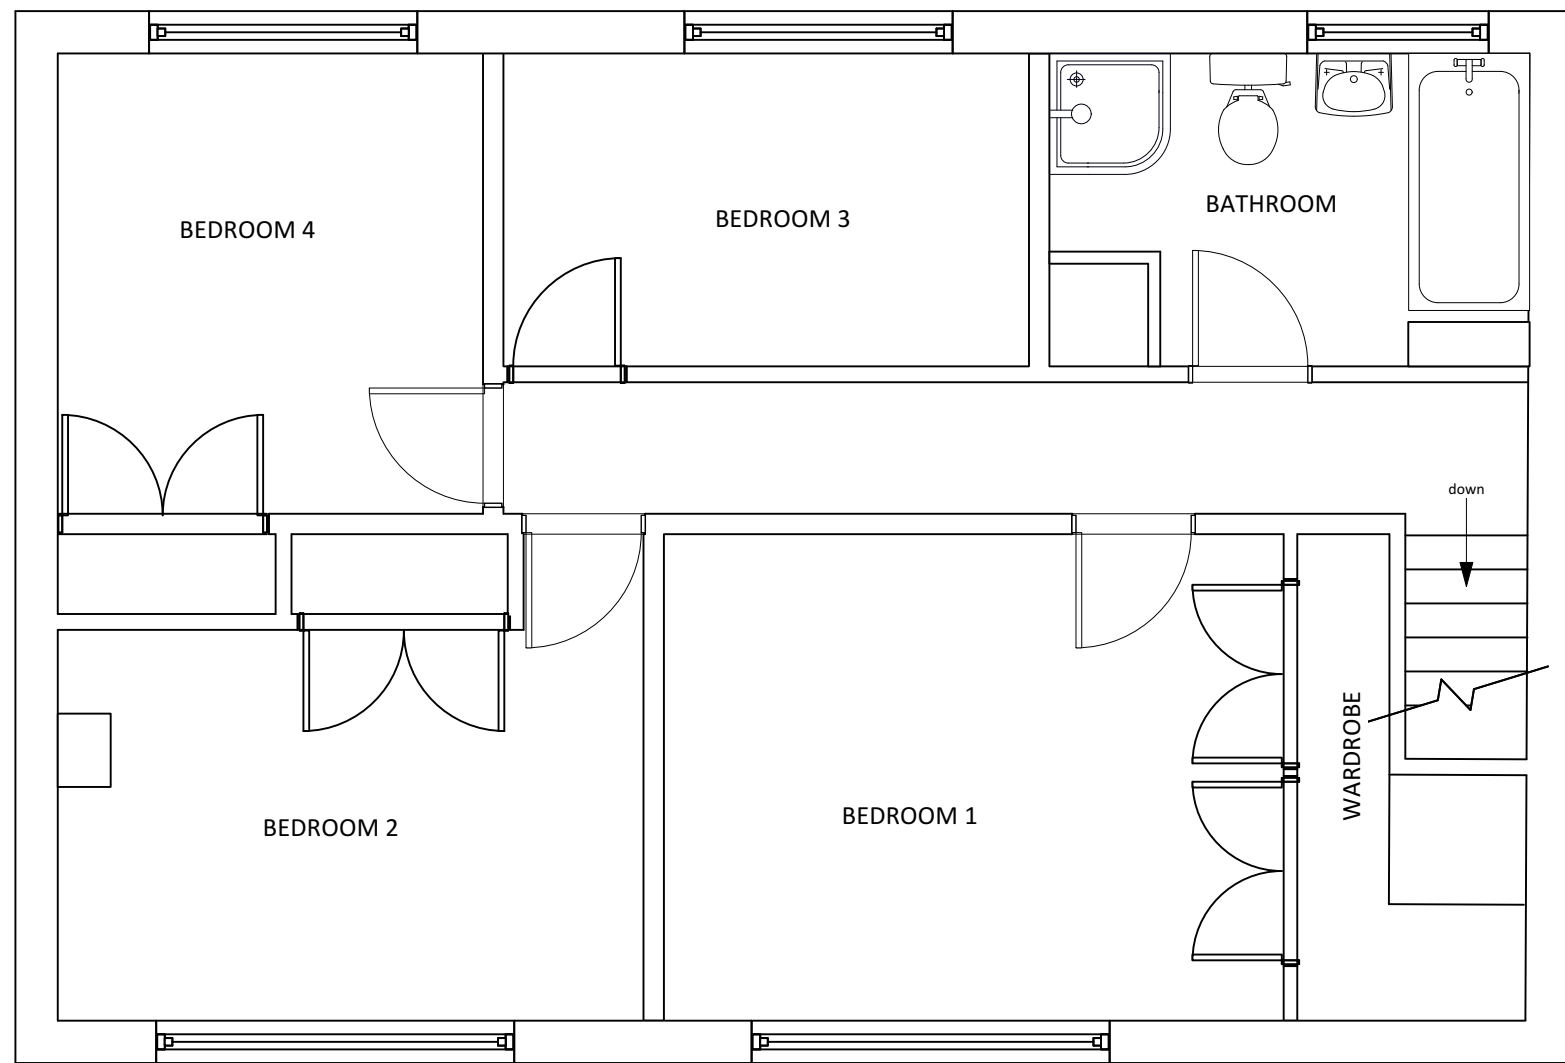

EXISTING FIRST FLOOR PLAN 1:50

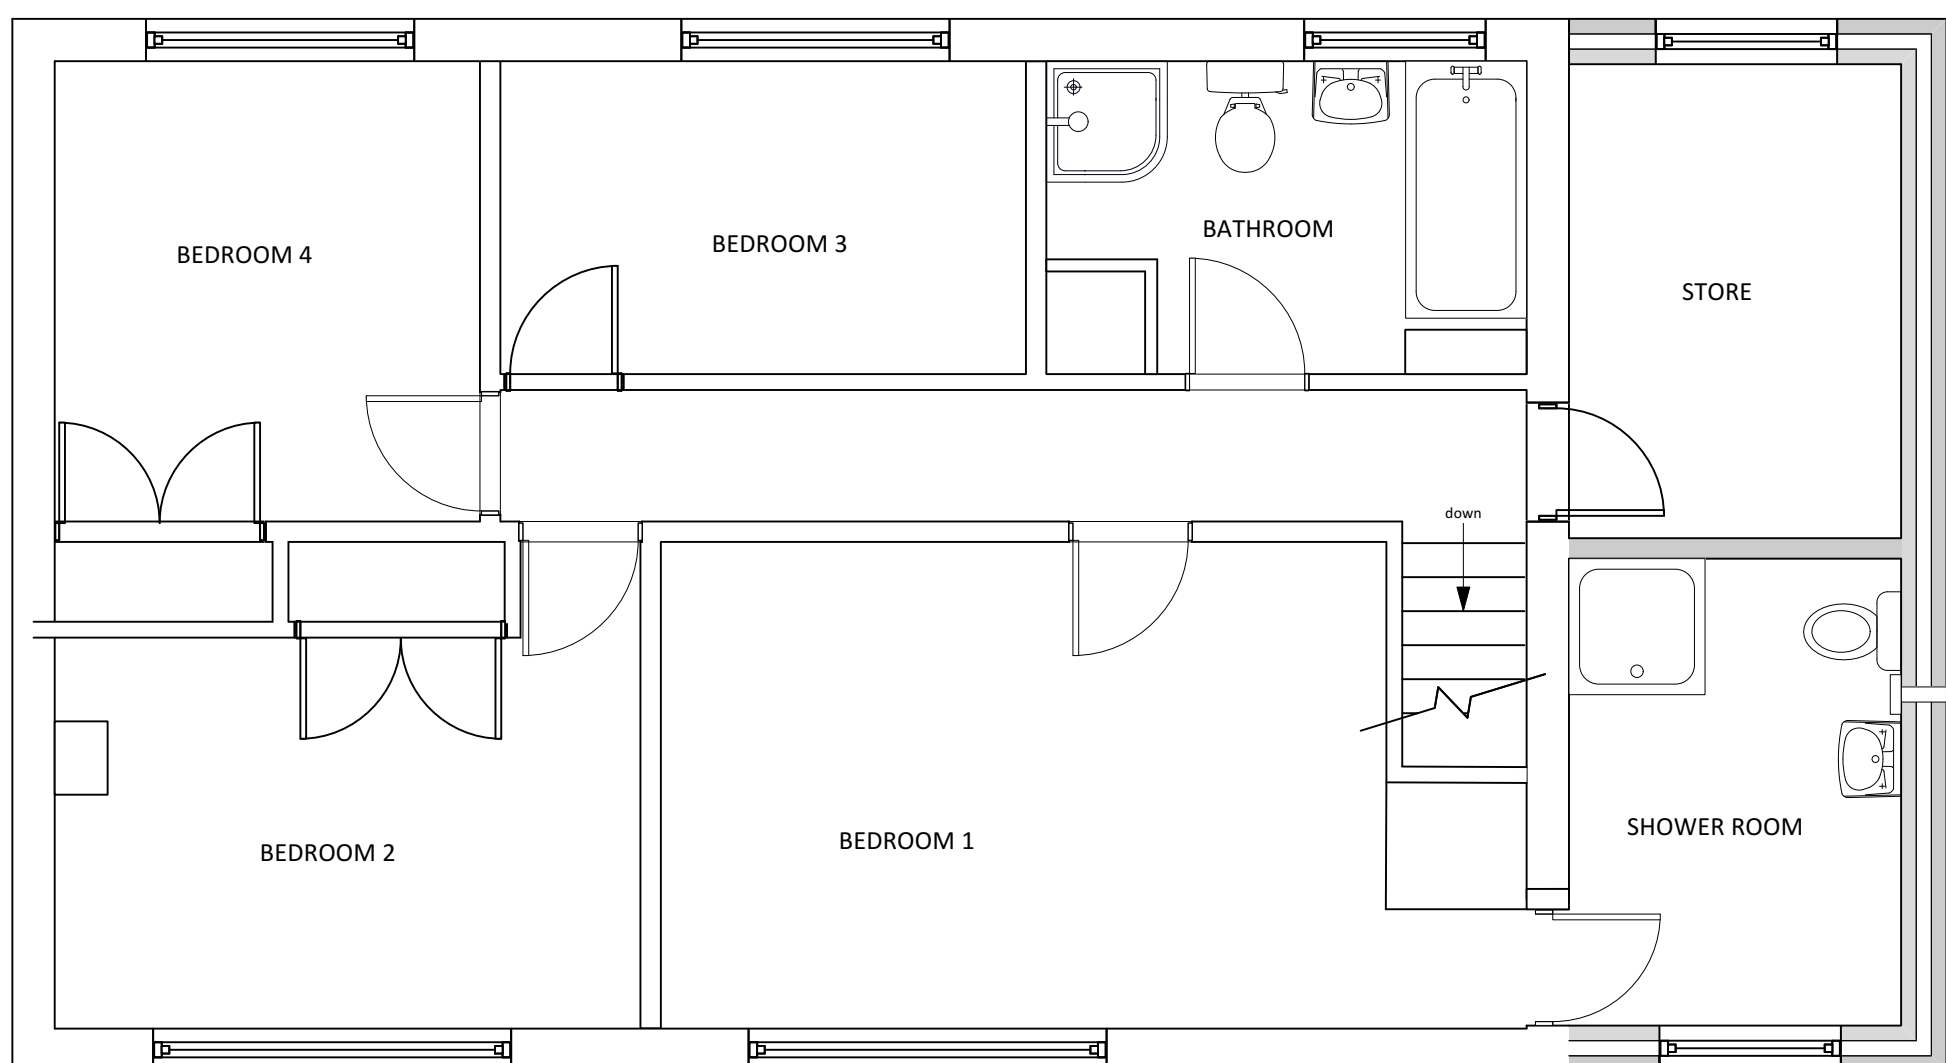

PROPOSED FIRST FLOOR PLAN 1:50



EXISTING REAR ELEVATION 1:100




PROPOSED REAR ELEVATION 1:100




PROPOSED FRONT ELEVATION 1:100




EXISTING FRONT ELEVATION 1:100

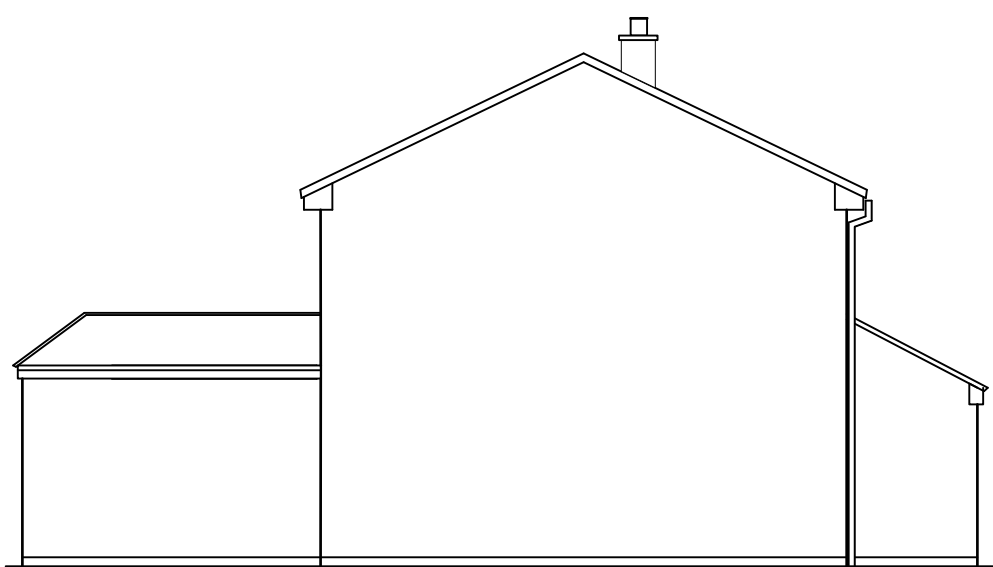


EXISTING LEFT SIDE ELEVATION 1:100

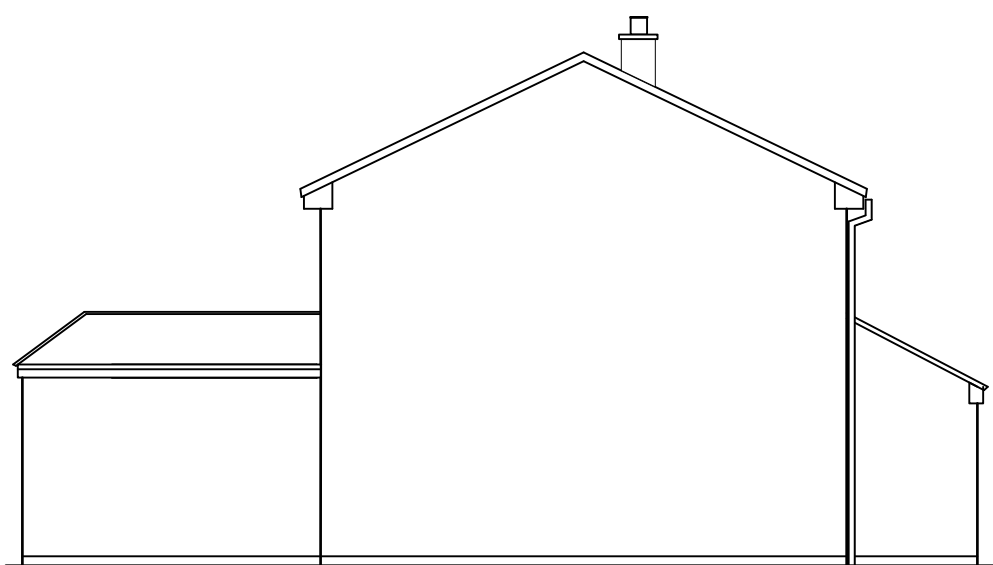

PROPOSED LEFT SIDE ELEVATION 1:100

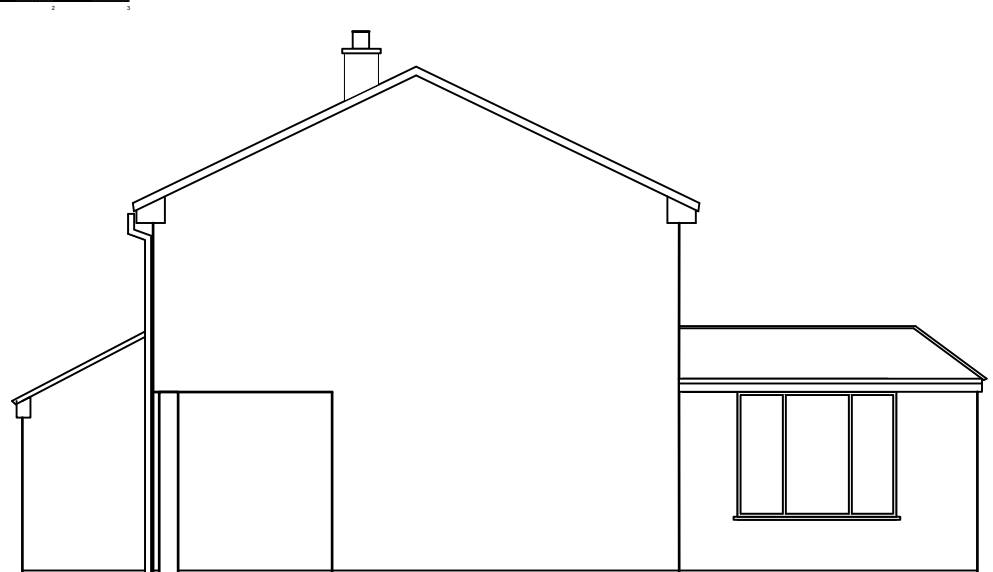

PROPOSED SIDE ELEVATION 1:100

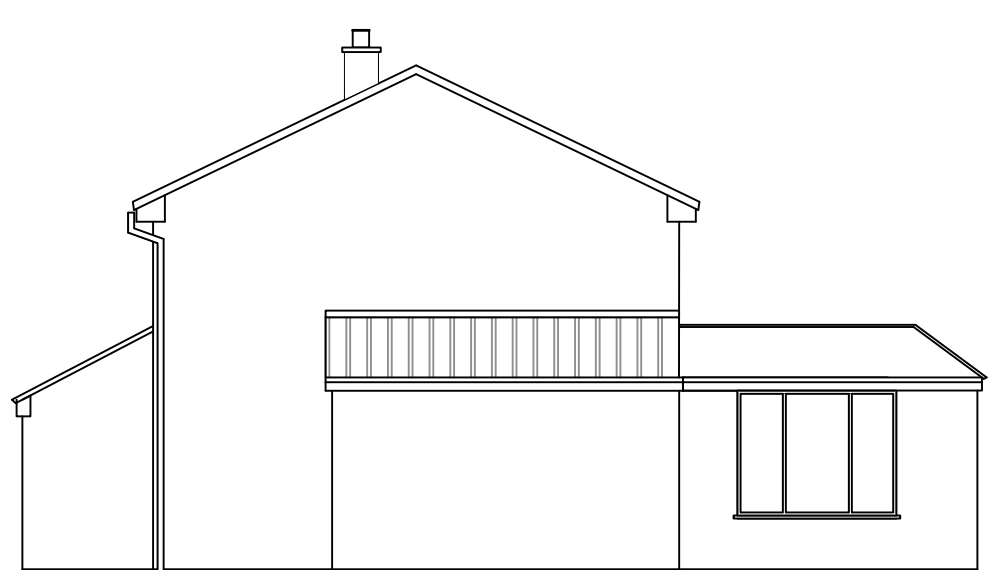

EXISTING SIDE ELEVATION 1:100

Rev 1 - add left side elevations

4 CHURCH CROFT SHEEPY MAGNA CV9 3RW	
MR & MRS CORMACK	
FIRST FLOOR EXTENSION	23/574/1
EXISTING AND PROPOSED PLANS AND ELEVATIONS	AS SHOWN @ A1

CHARTWORTH SURVEYING

ifowler@chartworth.co.uk