




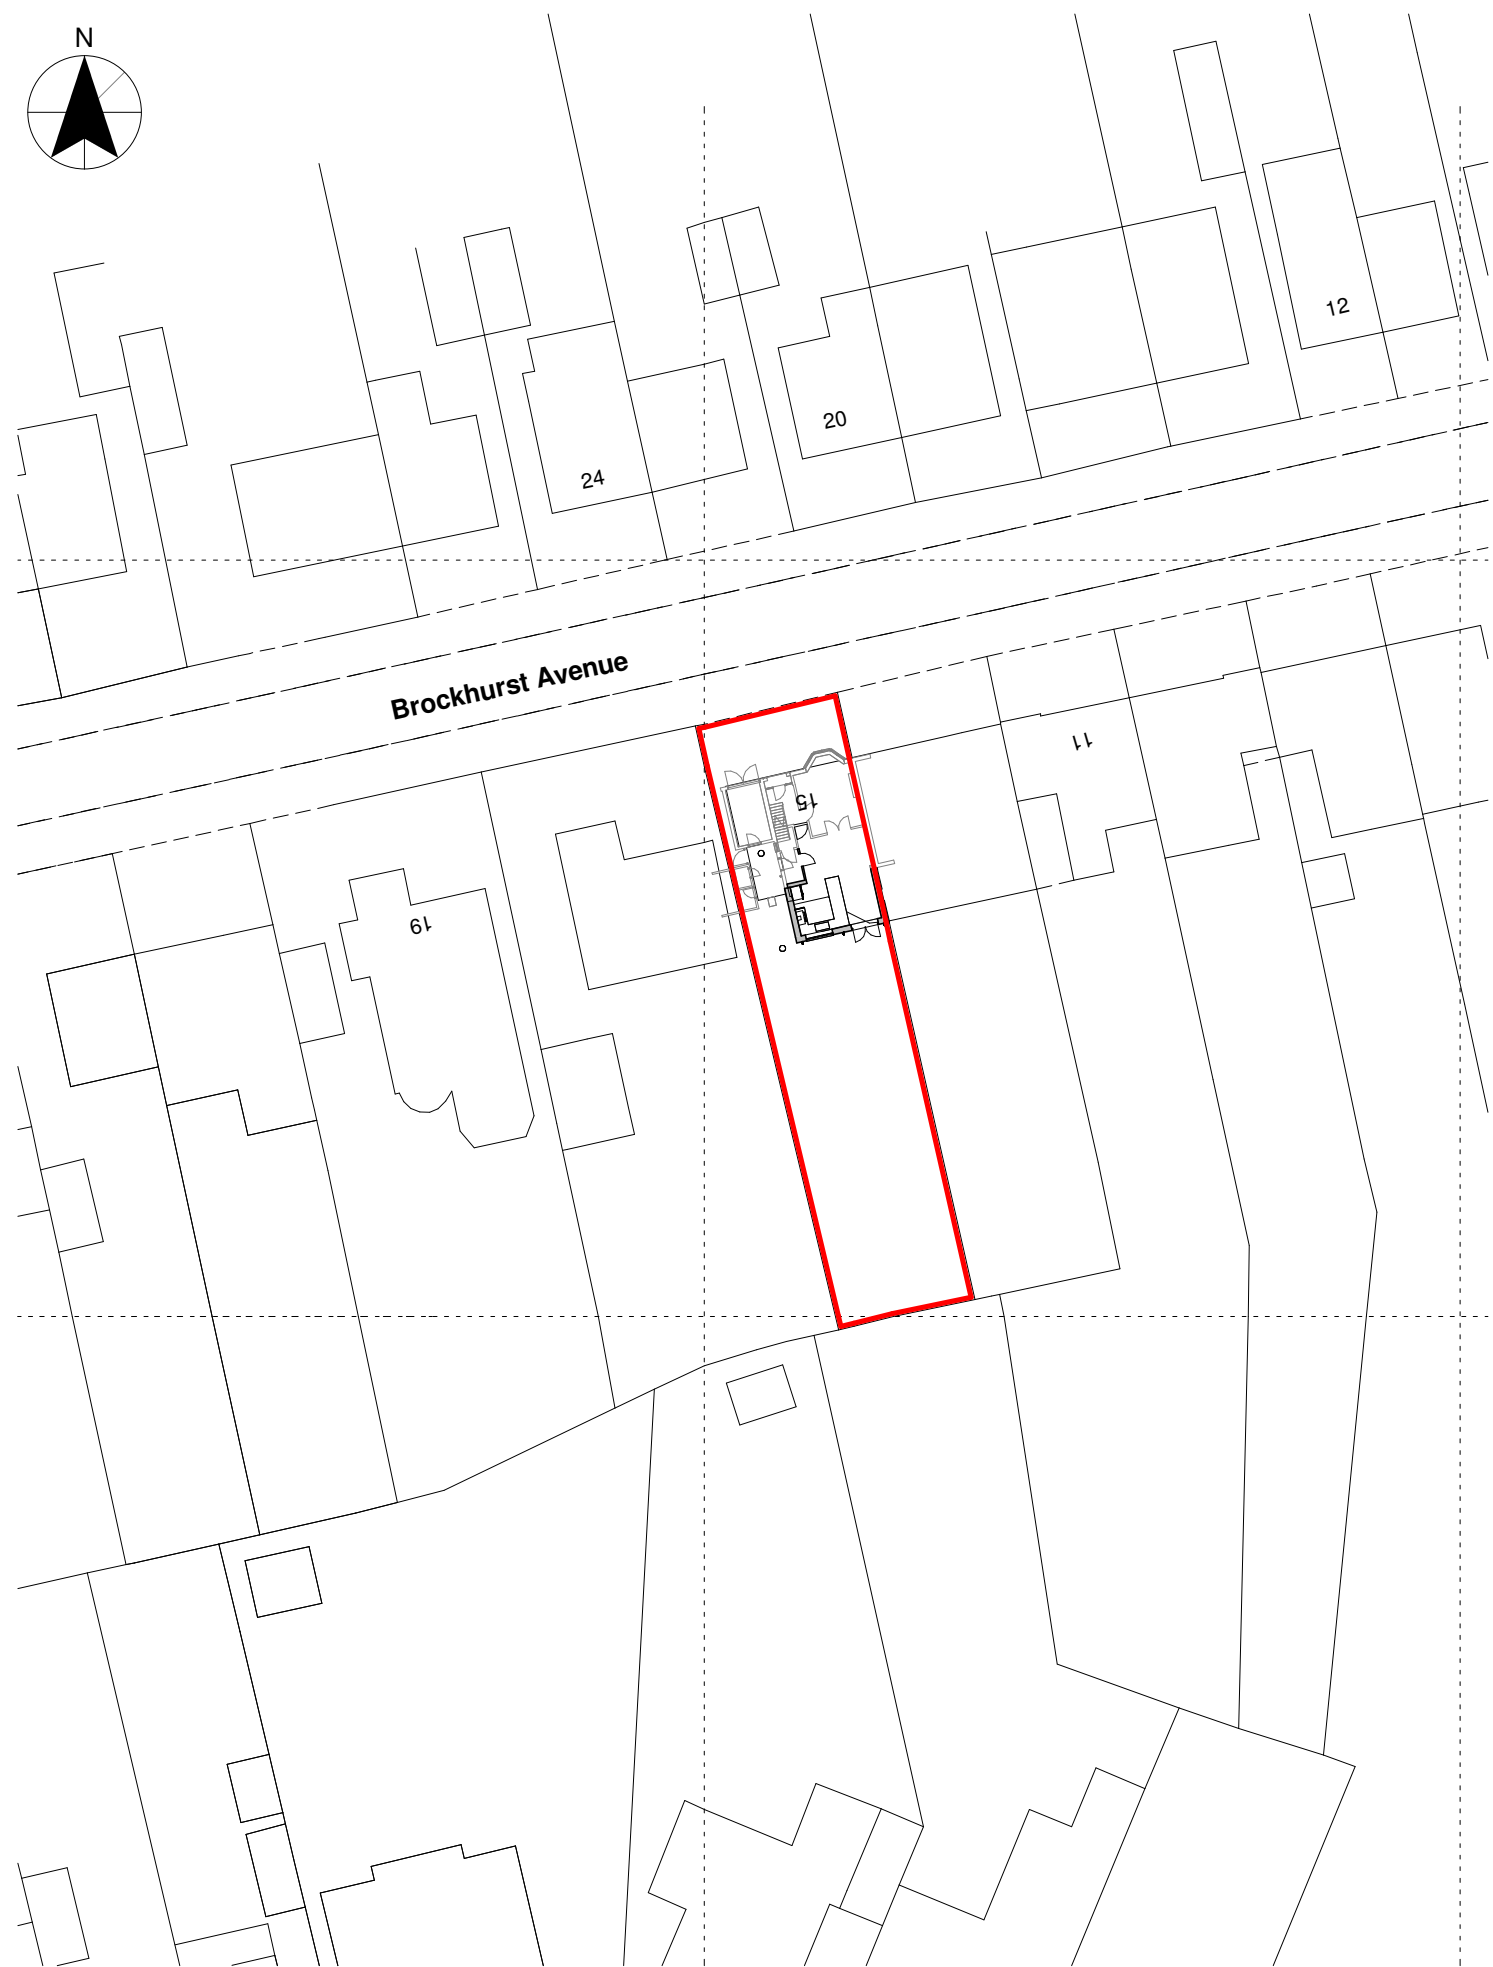

Scale 1:500

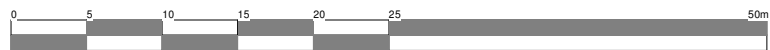

Location Plan

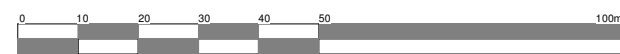

Scale = 1:1250

Client Mr & Mrs Richardson				
Project Proposed Exts & Alts, 15 Brockhurst Avenue, Burbage		Scale 1:500 & 1:1250	Sheet A3	
Drawing Location & Block Plans		Date 07/2023	Job No. 23/50	
		Author SS	Checked by LJW	Drawing No. 05
19 Station Road Hinckley Leicestershire LE10 1AW Tel: 01455 635 665 Fax: 01455 618 977 www.hayward-architects.co.uk				Drawing Status Planning Stage