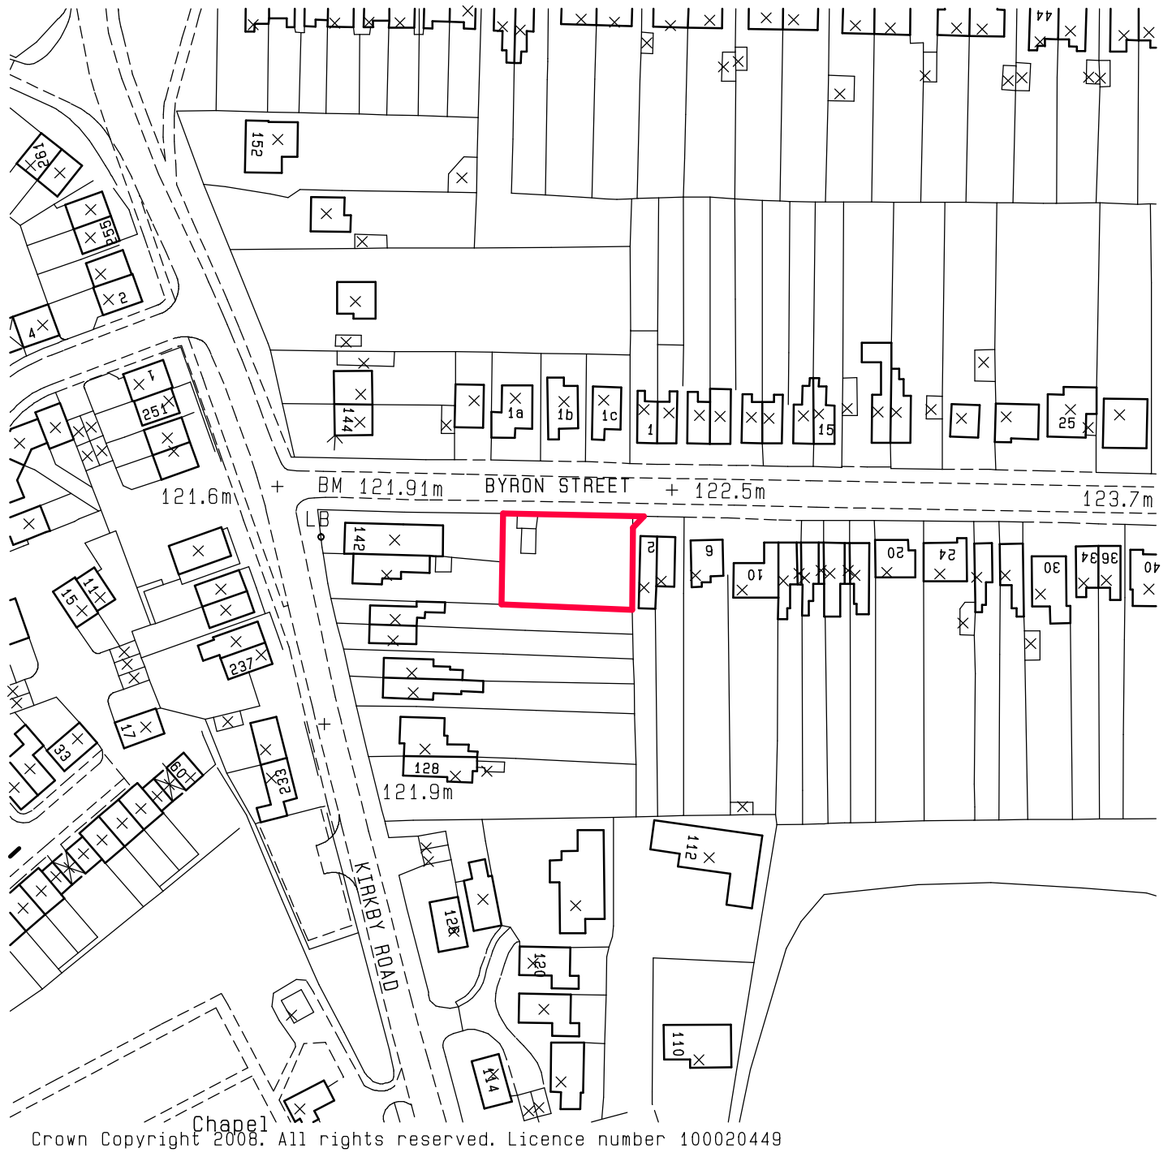

Crown Copyright 2008. All rights reserved. Licence number 100020449

LOCATION PLAN
1:1250

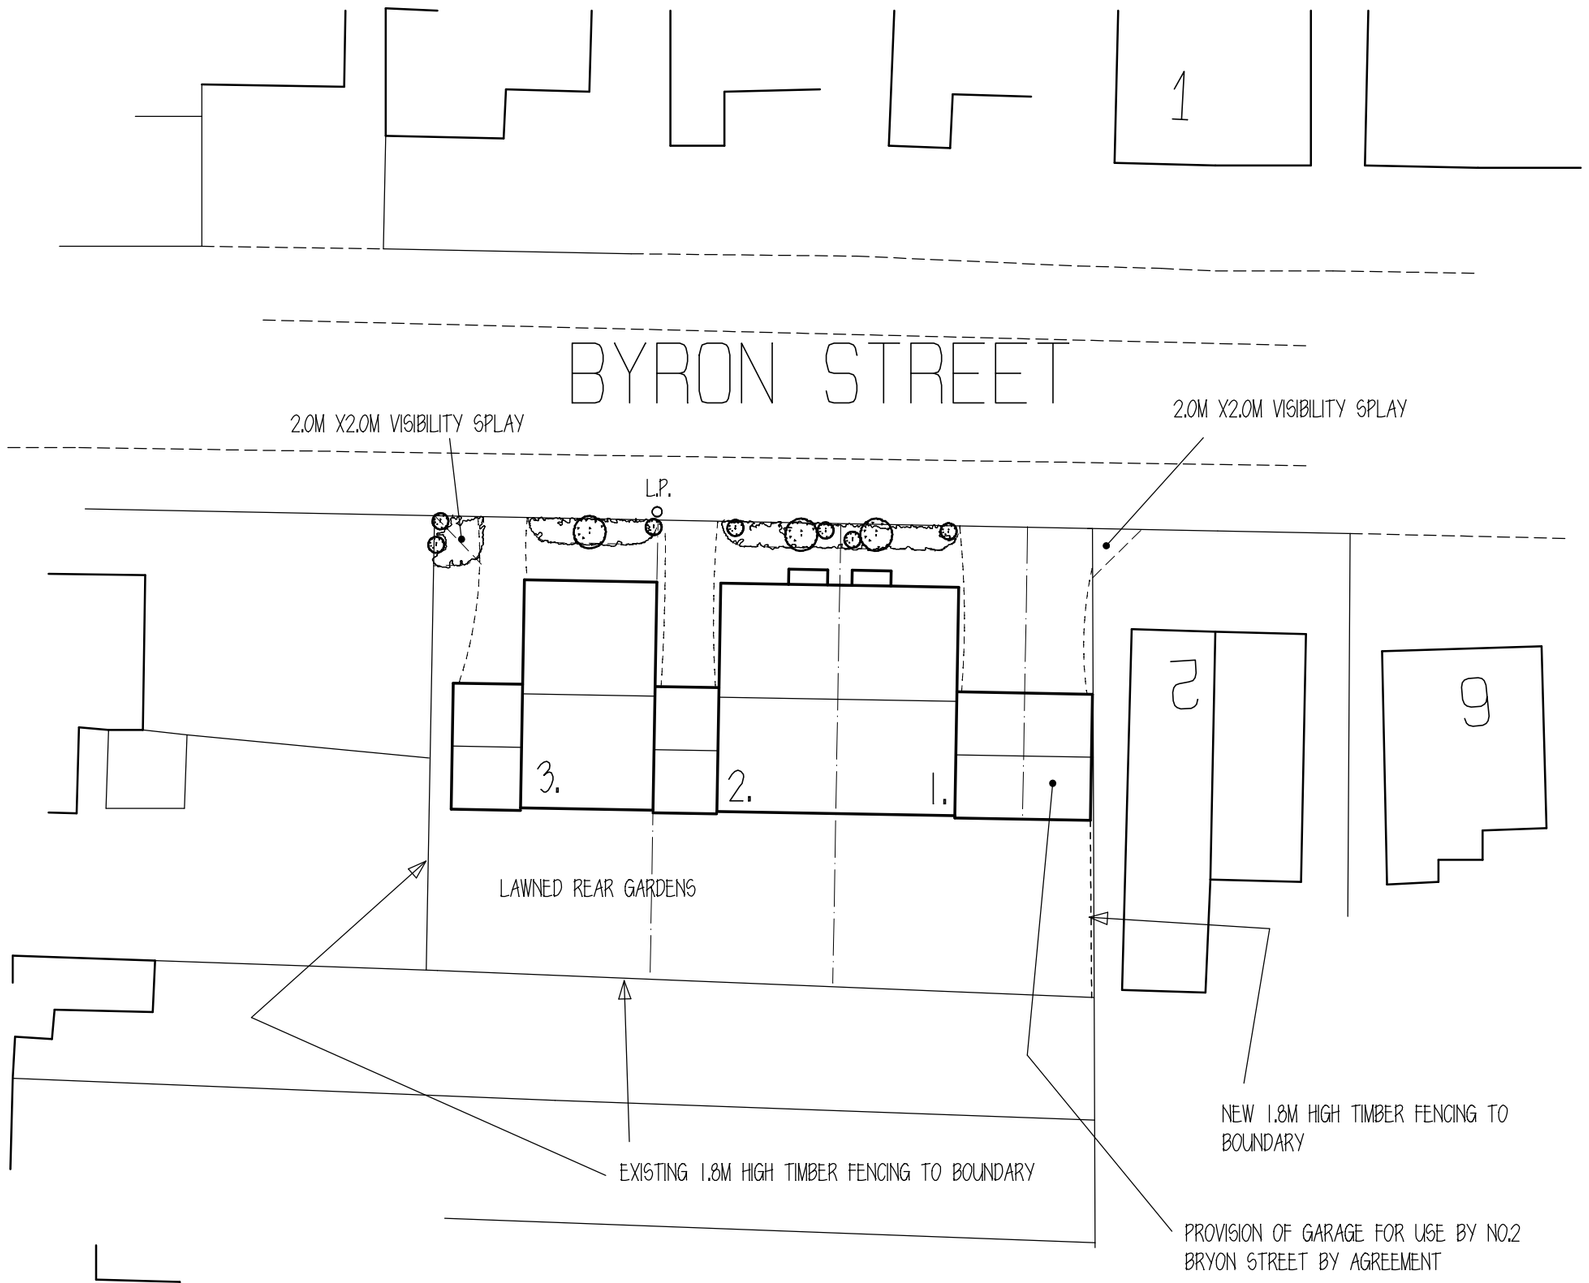

BLOCK PLAN 1:500

rev.

client
MR & MRS R. WILEMAN

project
LAND ADJ. TO 2 BYRON STREET BARWELL

title
3 NO. DWELLINGS -
LOCATION AND BLOCK PLANS

drawn	page size	scale		ref.	rev.
ARE	A2	1:1250	1:500	3831-LOC	

THE BURTON EMERY PARTNERSHIP

Chartered Institute of Architectural Technologists

83A Mount Road
Hinckley
Leicestershire
LE10 1AE

Tel: 01455 614556
Fax: 01455 250762
E-mail:burton.emery@btconnect.com