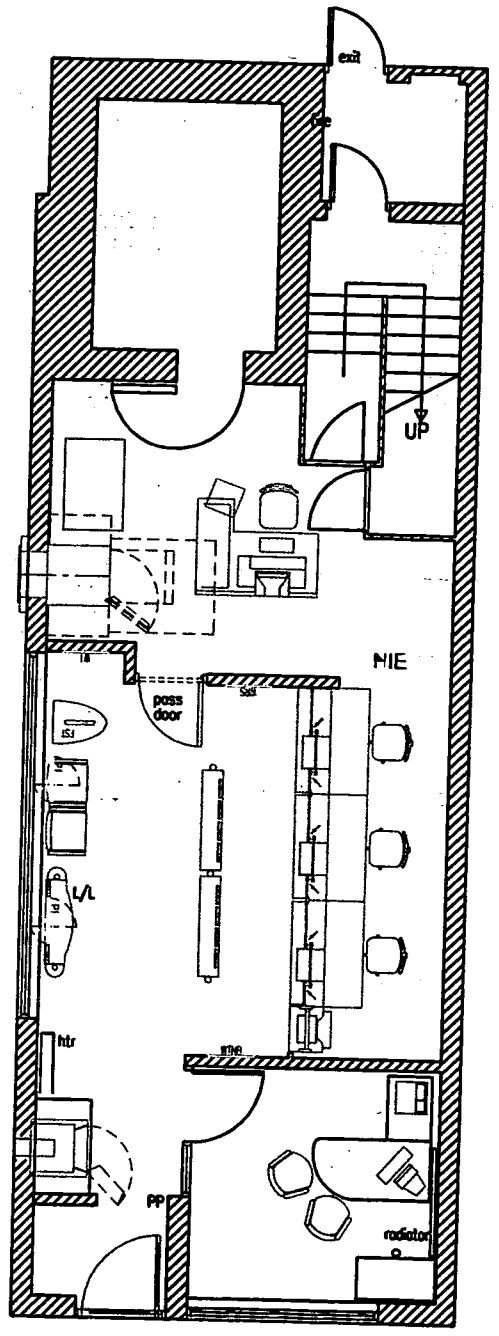

SCALE
0 1m 5m 10m

NOTE
This drawing has been prepared from historical information that cannot be guaranteed accurate
All dimensions should be checked on site prior to the manufacture of any components

DATE :	REV	DRAWN	CHECKED	NOTES.

Stride Treglown
Architecture Town Planning Interior Design Building Surveying Landscape Architecture Graphic Design
Promenade House, The Promenade, Clifton Down, Bristol BS8 3NE
T 0117 974 3271 F 0117 974 5207 www.stridetreglown.co.uk

Project
GROBY
28 RATBY ROAD
LEICESTERSHIRE
LE6 0GG
PIM No.

DEVELOPMENT SERVICES
- 3 JAN 2008
RECEIVED
BARCLAYS

Drawing Title
EXISTING GROUND FLOOR PLAN
BARCLAYS 2007 ROLLOUT
COMFORT COOLING AND VENTILATION

Branch Sort Code	Branch ID	Supplier Project No	
Scale 1:100@A3	Drawn AK	Checked CC	Date NOV '07
Drg.No L00 (Page 1 off 2)			Revision
Barclays FM Project No.			