

EXISTING PLAN VIEW
OF REAR OF PROPERTY

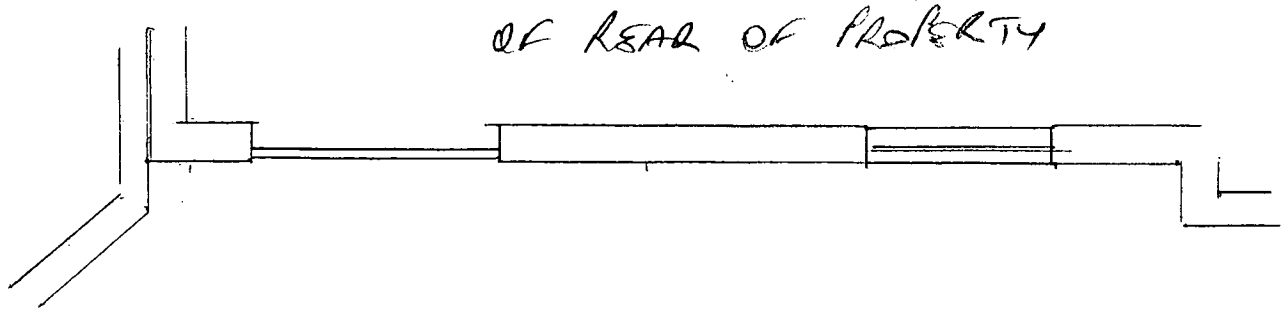

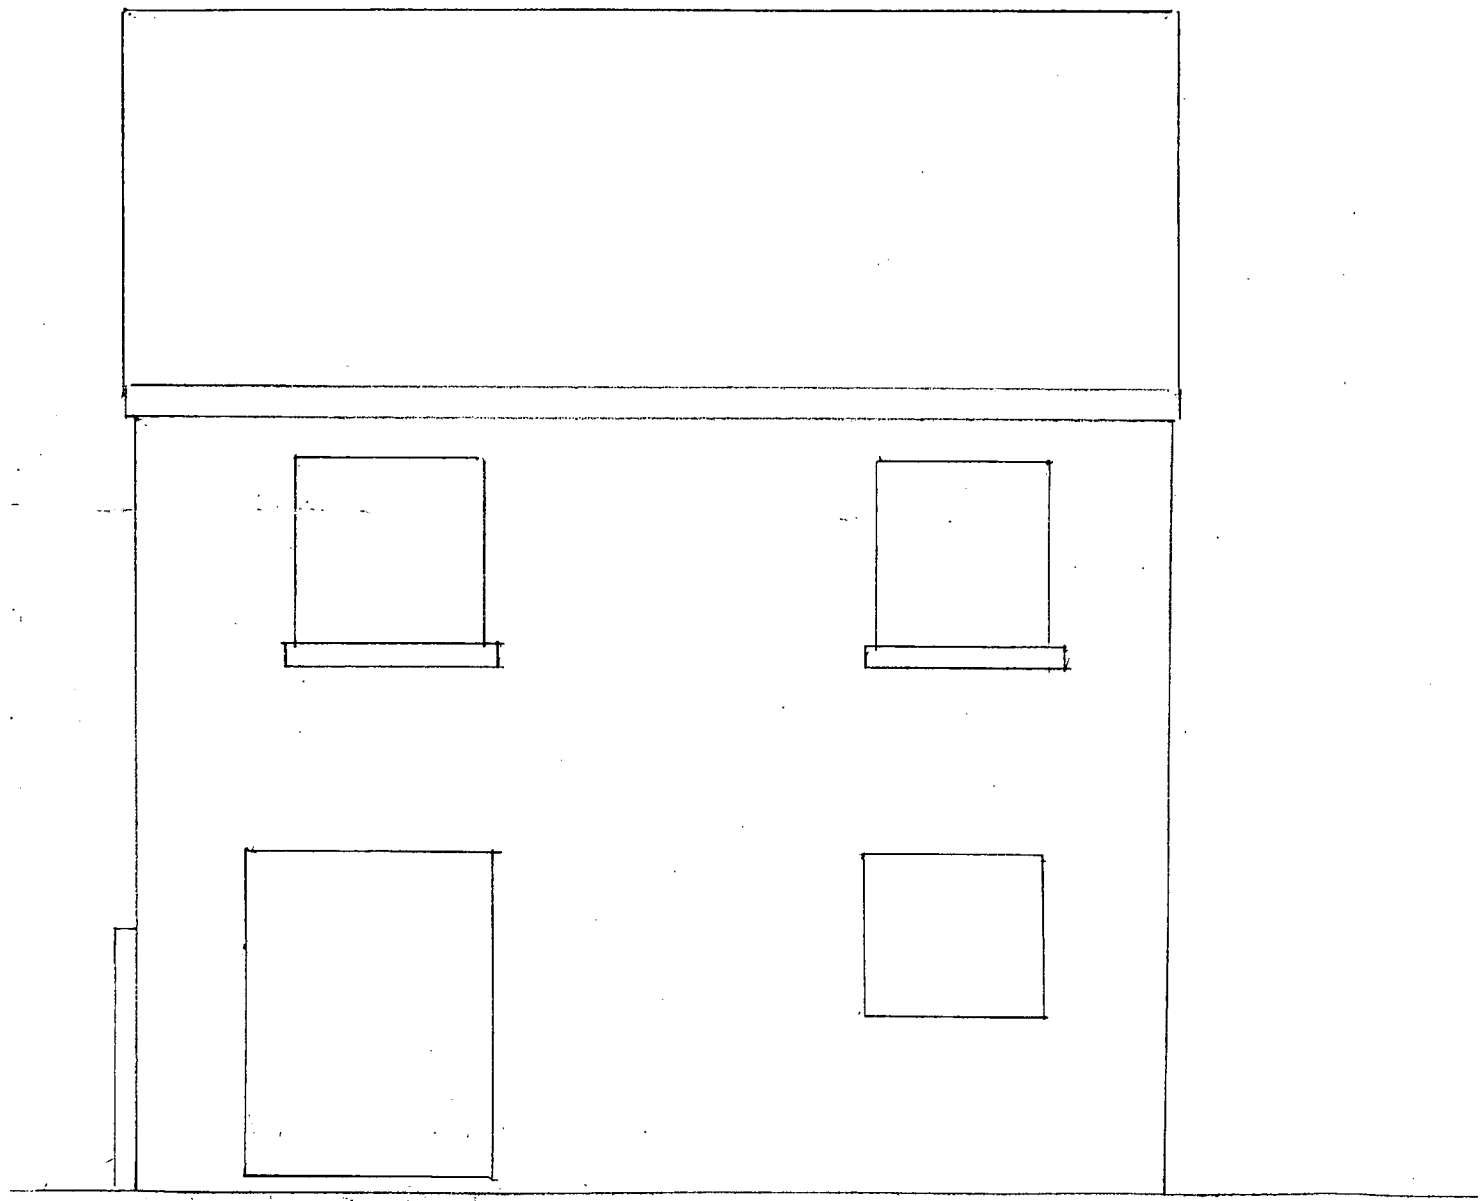

EXISTING ELEVATION
OF REAR OF PROPERTY

SCANNED

DEVELOPMENT SERVICES
21 MAY 2010
RECEIVED

MR HAMMOND
12 OVERLORD DRIVE
HINCKLEY
LEICESTERSHIRE
LE10 0GW

SCALE 1:50