

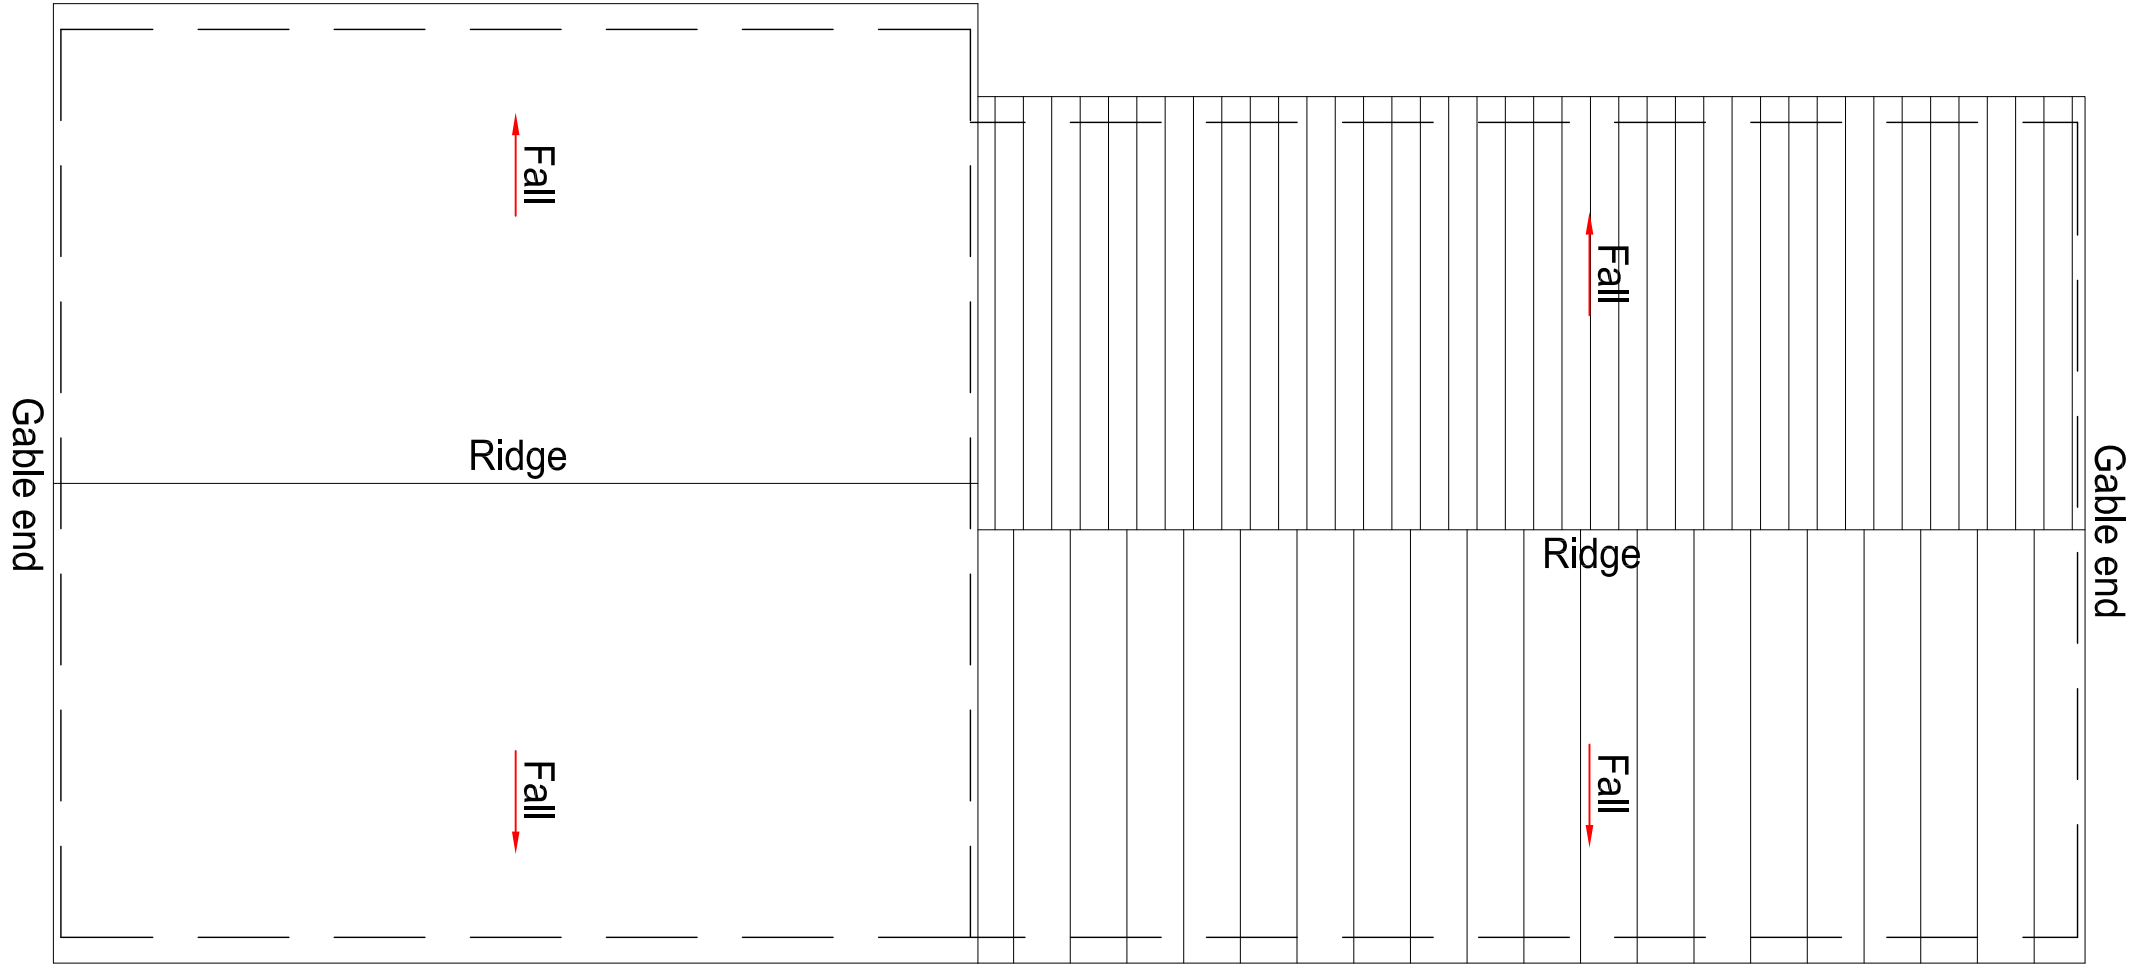
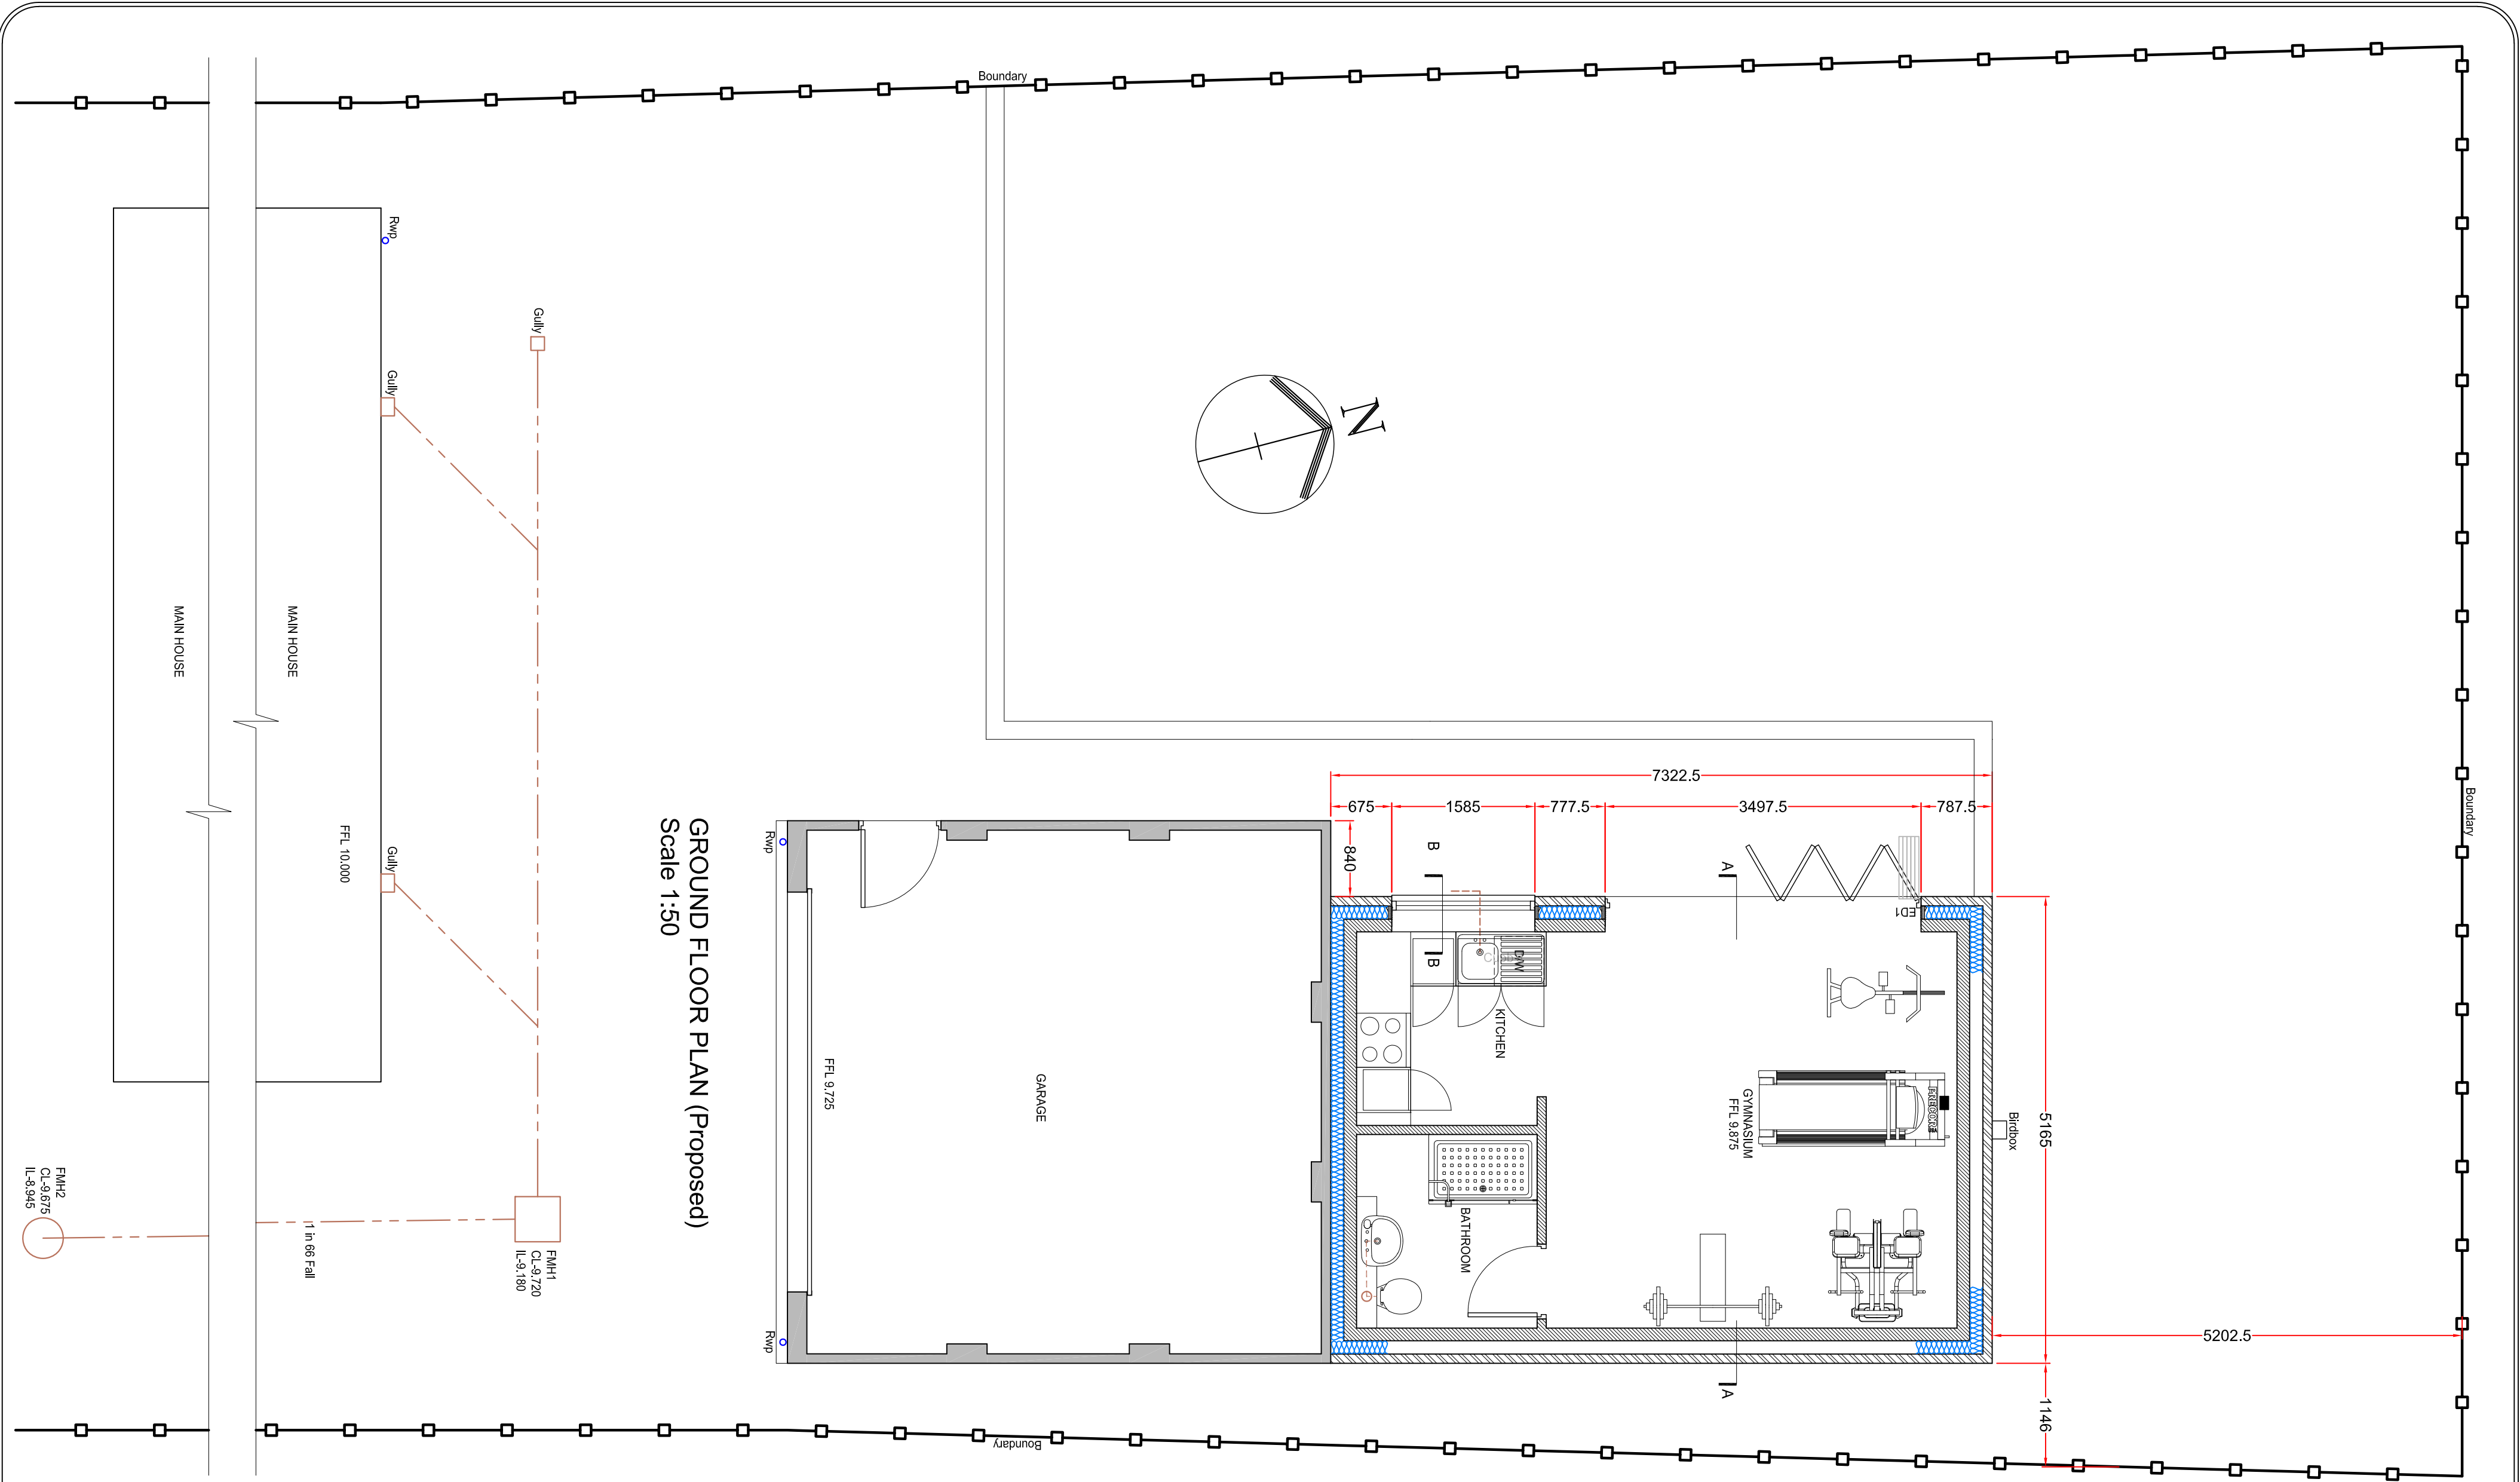
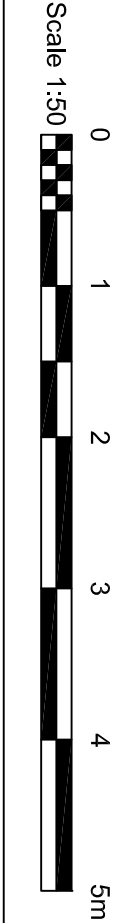


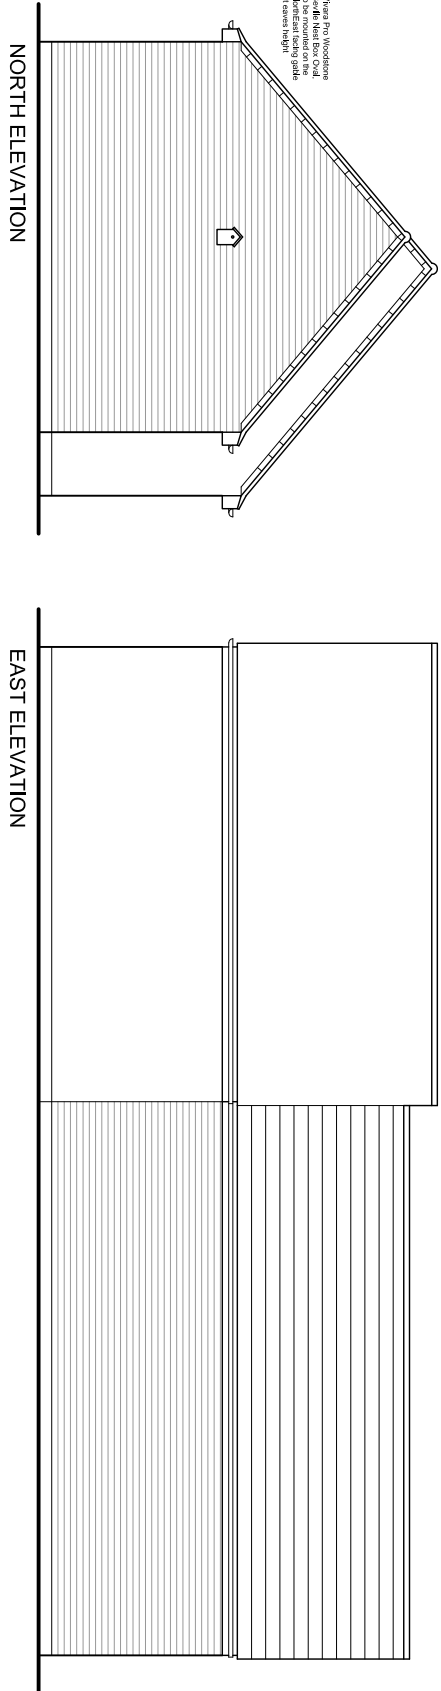

PROPOSED

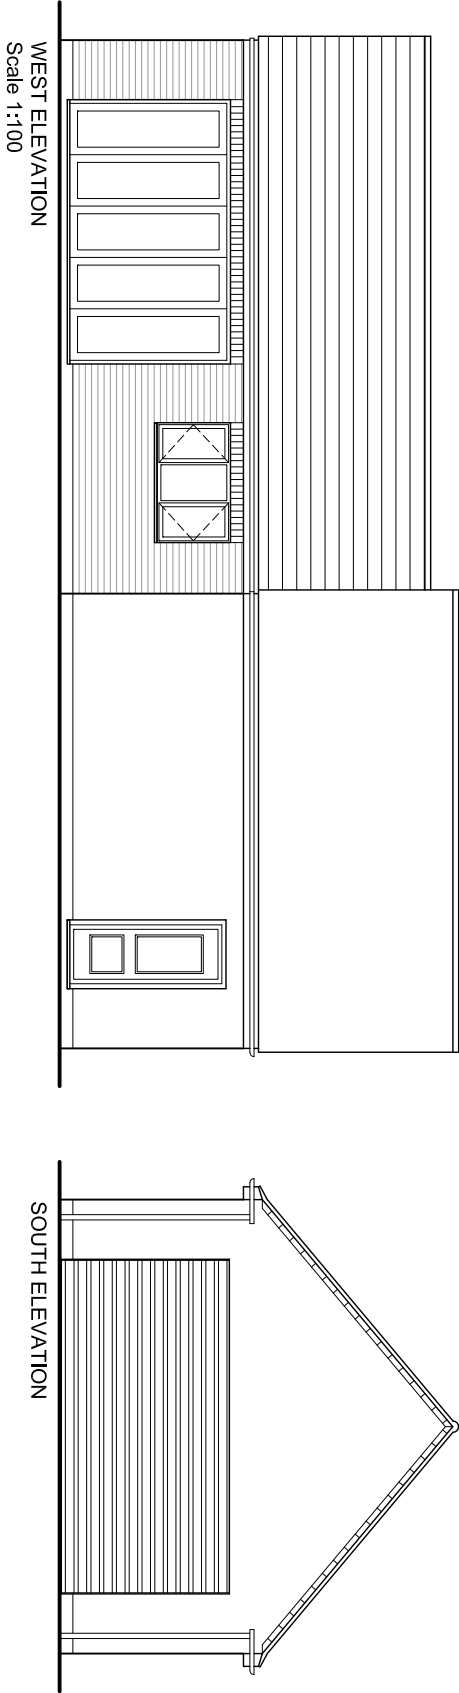

Revisions			
A	15/4/26	Building size reduced.	
B	23/4/26	Building size reduced further.	
CLIENT			
Mr & Mrs Borkowski		A1	
PROJECT		Sheet	
78 MANOR ROAD			
DESFORD, LEICS., LE9 9JS			
SINGLE STOREY REAR EXTENSION			
Scale	1:50, 1:100	drawn	JPP
job no.	1	date	Jan 2026
		rev.	B