
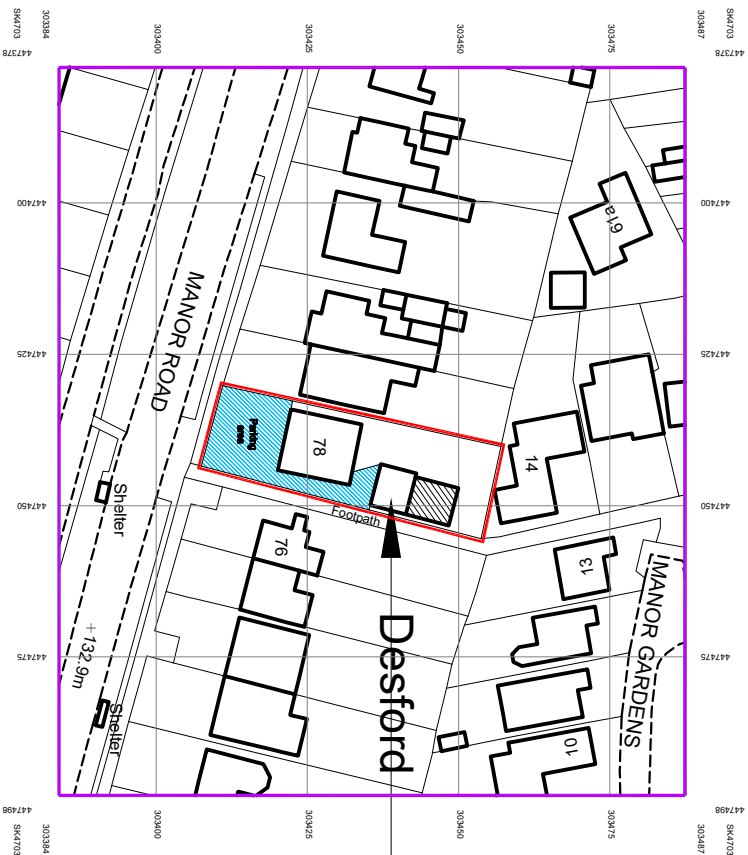


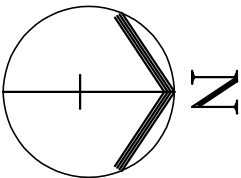

78 MANOR ROAD,
DESFORD
SINGLE STOREY REAR
EXTENSION

A 15/4/26 Building size reduced.
B 23/4/26 Building size reduced further.

Scale 1:1250

CLIENT
Mr & Mrs Borkowski
A4
Sheet

PROJECT
78 MANOR ROAD
DESFORD, LEICS., LE9 9JS
LOCATION PLAN

scale 1:1250	drawn JPP	drawing no. 4
job no. 1	date Jan 2026	rev. B