Copyright of this drawing is reserved by Axis Architecture and Issued on the condition that it is not copied, reproduced or disclosed to any third party either wholly or in part without the consent in writing of Axis Architecture.
The contractor must verify all dimensions on site before making shop drawings or commencing work of any kind. No dimensions to be scaled from this drawing.

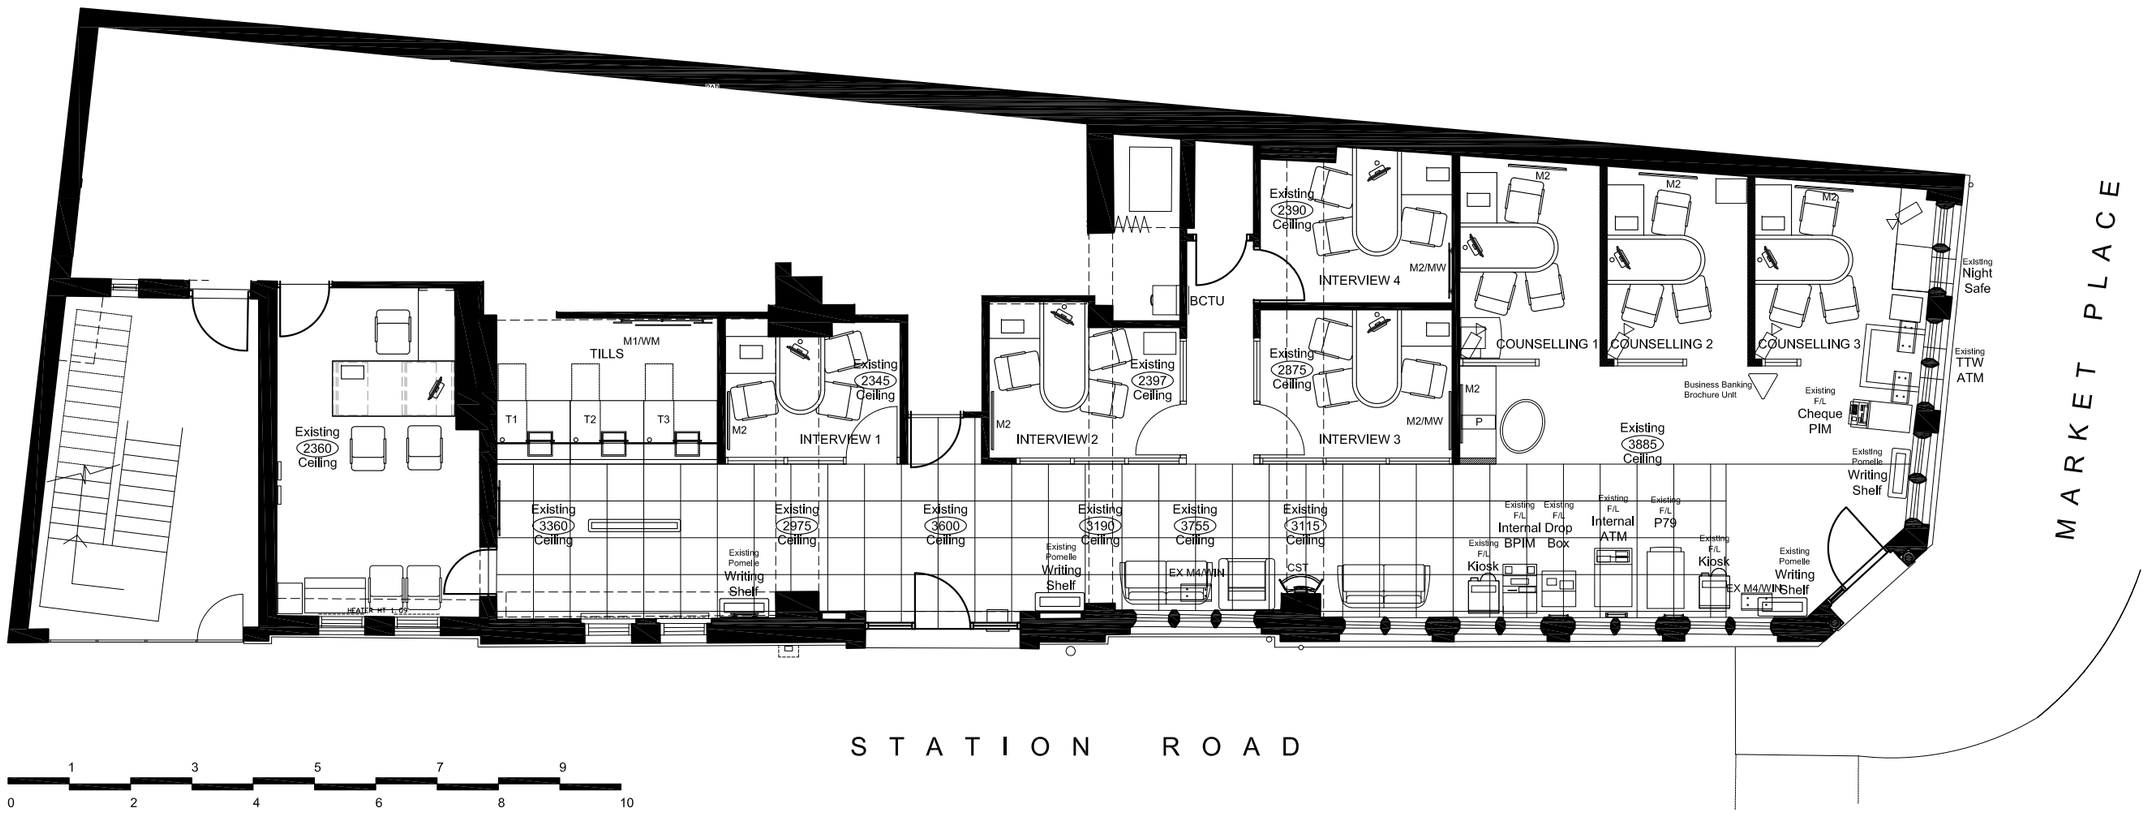

1 3 5 7 9
0 2 4 6 8 10

Scale - meters

X:\26311_HSBC_HinckleyREFRESH\PLANNING\26311_GF_EX_PL.dwg, Axis_A1, 25/02/2010 15:57:07

Revision

Client: HSBC

Project: HSBC Hinckley

Location: 10 Market Place
Lincolnshire LE10 1NU

Title: Existing Plans
Ground Floor

Scale A1	Scale A3	Drawn	Checked
1:50	1:100	KMH	

Date: 08.12.09

Status: EXISTING

Drawing Revision: 26311_GF_EX_PL

Revision: -

ISG
Tel 01480 52552 Fax 01480 412043
Email: leisure@isgplc.com
Working In Partnership with
AXIS ARCHITECTURE
TEL 0114 2450044 FAX 0114 2450045 www.axisarchitecture.com