
Copyright of this drawing is reserved by Axis Architecture and Issued on the condition that it is not copied, reproduced or disclosed to any third party either wholly or in part without the consent in writing of Axis Architecture.
The contractor must verify all dimensions on site before making shop drawings or commencing work of any kind. No dimensions to be scaled from this drawing.

RESIDUAL RISK
Wherever possible unnecessary risk is designed out of these proposals.
Where residual risk remains this is assessed and identified on the relevant drawings with this symbol.
Refer to the note and the relevant measures in the Health + Safety documentation

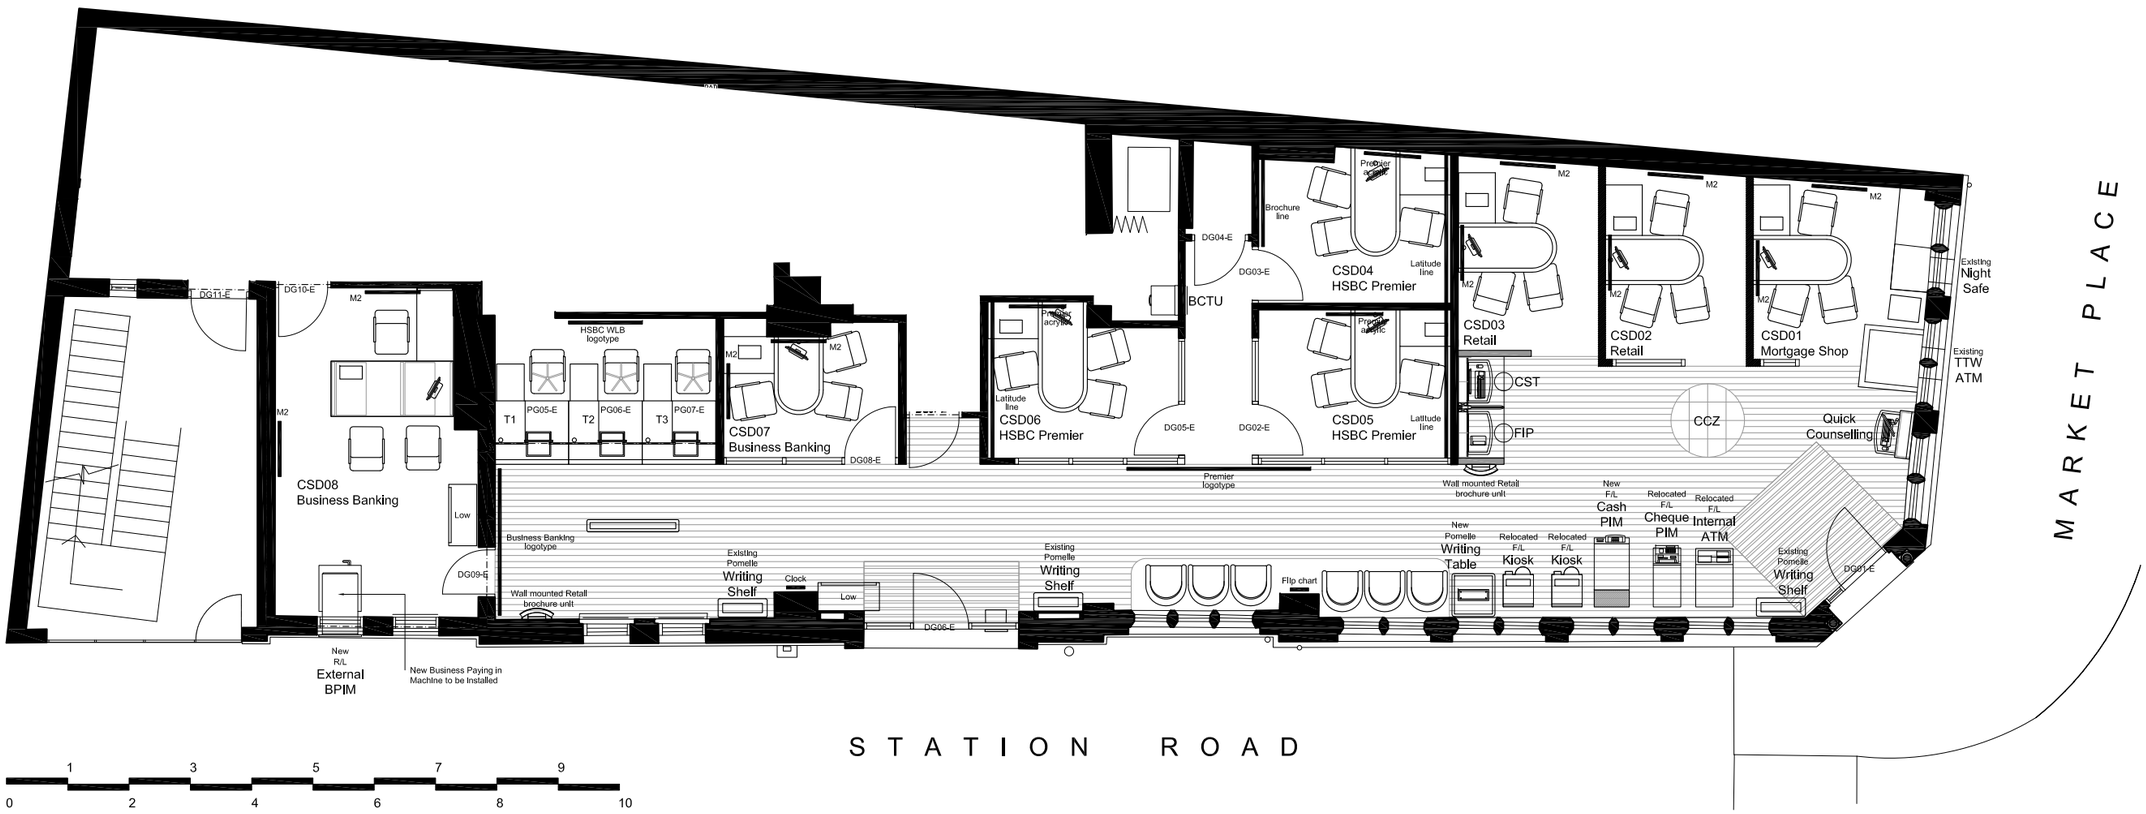

Revision

Client: HSBC

Project: Hinckley

Location: 10 Market Place
Lincolnshire LE10 1NU

Title: Proposed Plans
Ground Floor
General Arrangement Plan

Scale		Drawn	Checked
A1	A3		
1:50	1:100	KMH	
Date		Status	
07.01.10		PLANNING	
Drawing Revision			Revision
26311_GF_GA_PL			-

ISG
Tel 01480 52552 Fax 01480 412043
Email: leisure@isgplc.com
Working In Partnership with
AXIS ARCHITECTURE
TEL 0114 2490044 FAX 0114 2490966 www.axisarchitecture.com

X:\26311_HSBC_HinckleyREFRESH\PLANNING\26311_GF_GA_PL.dwg, Axis_A1, 01/03/2010 16:18:15