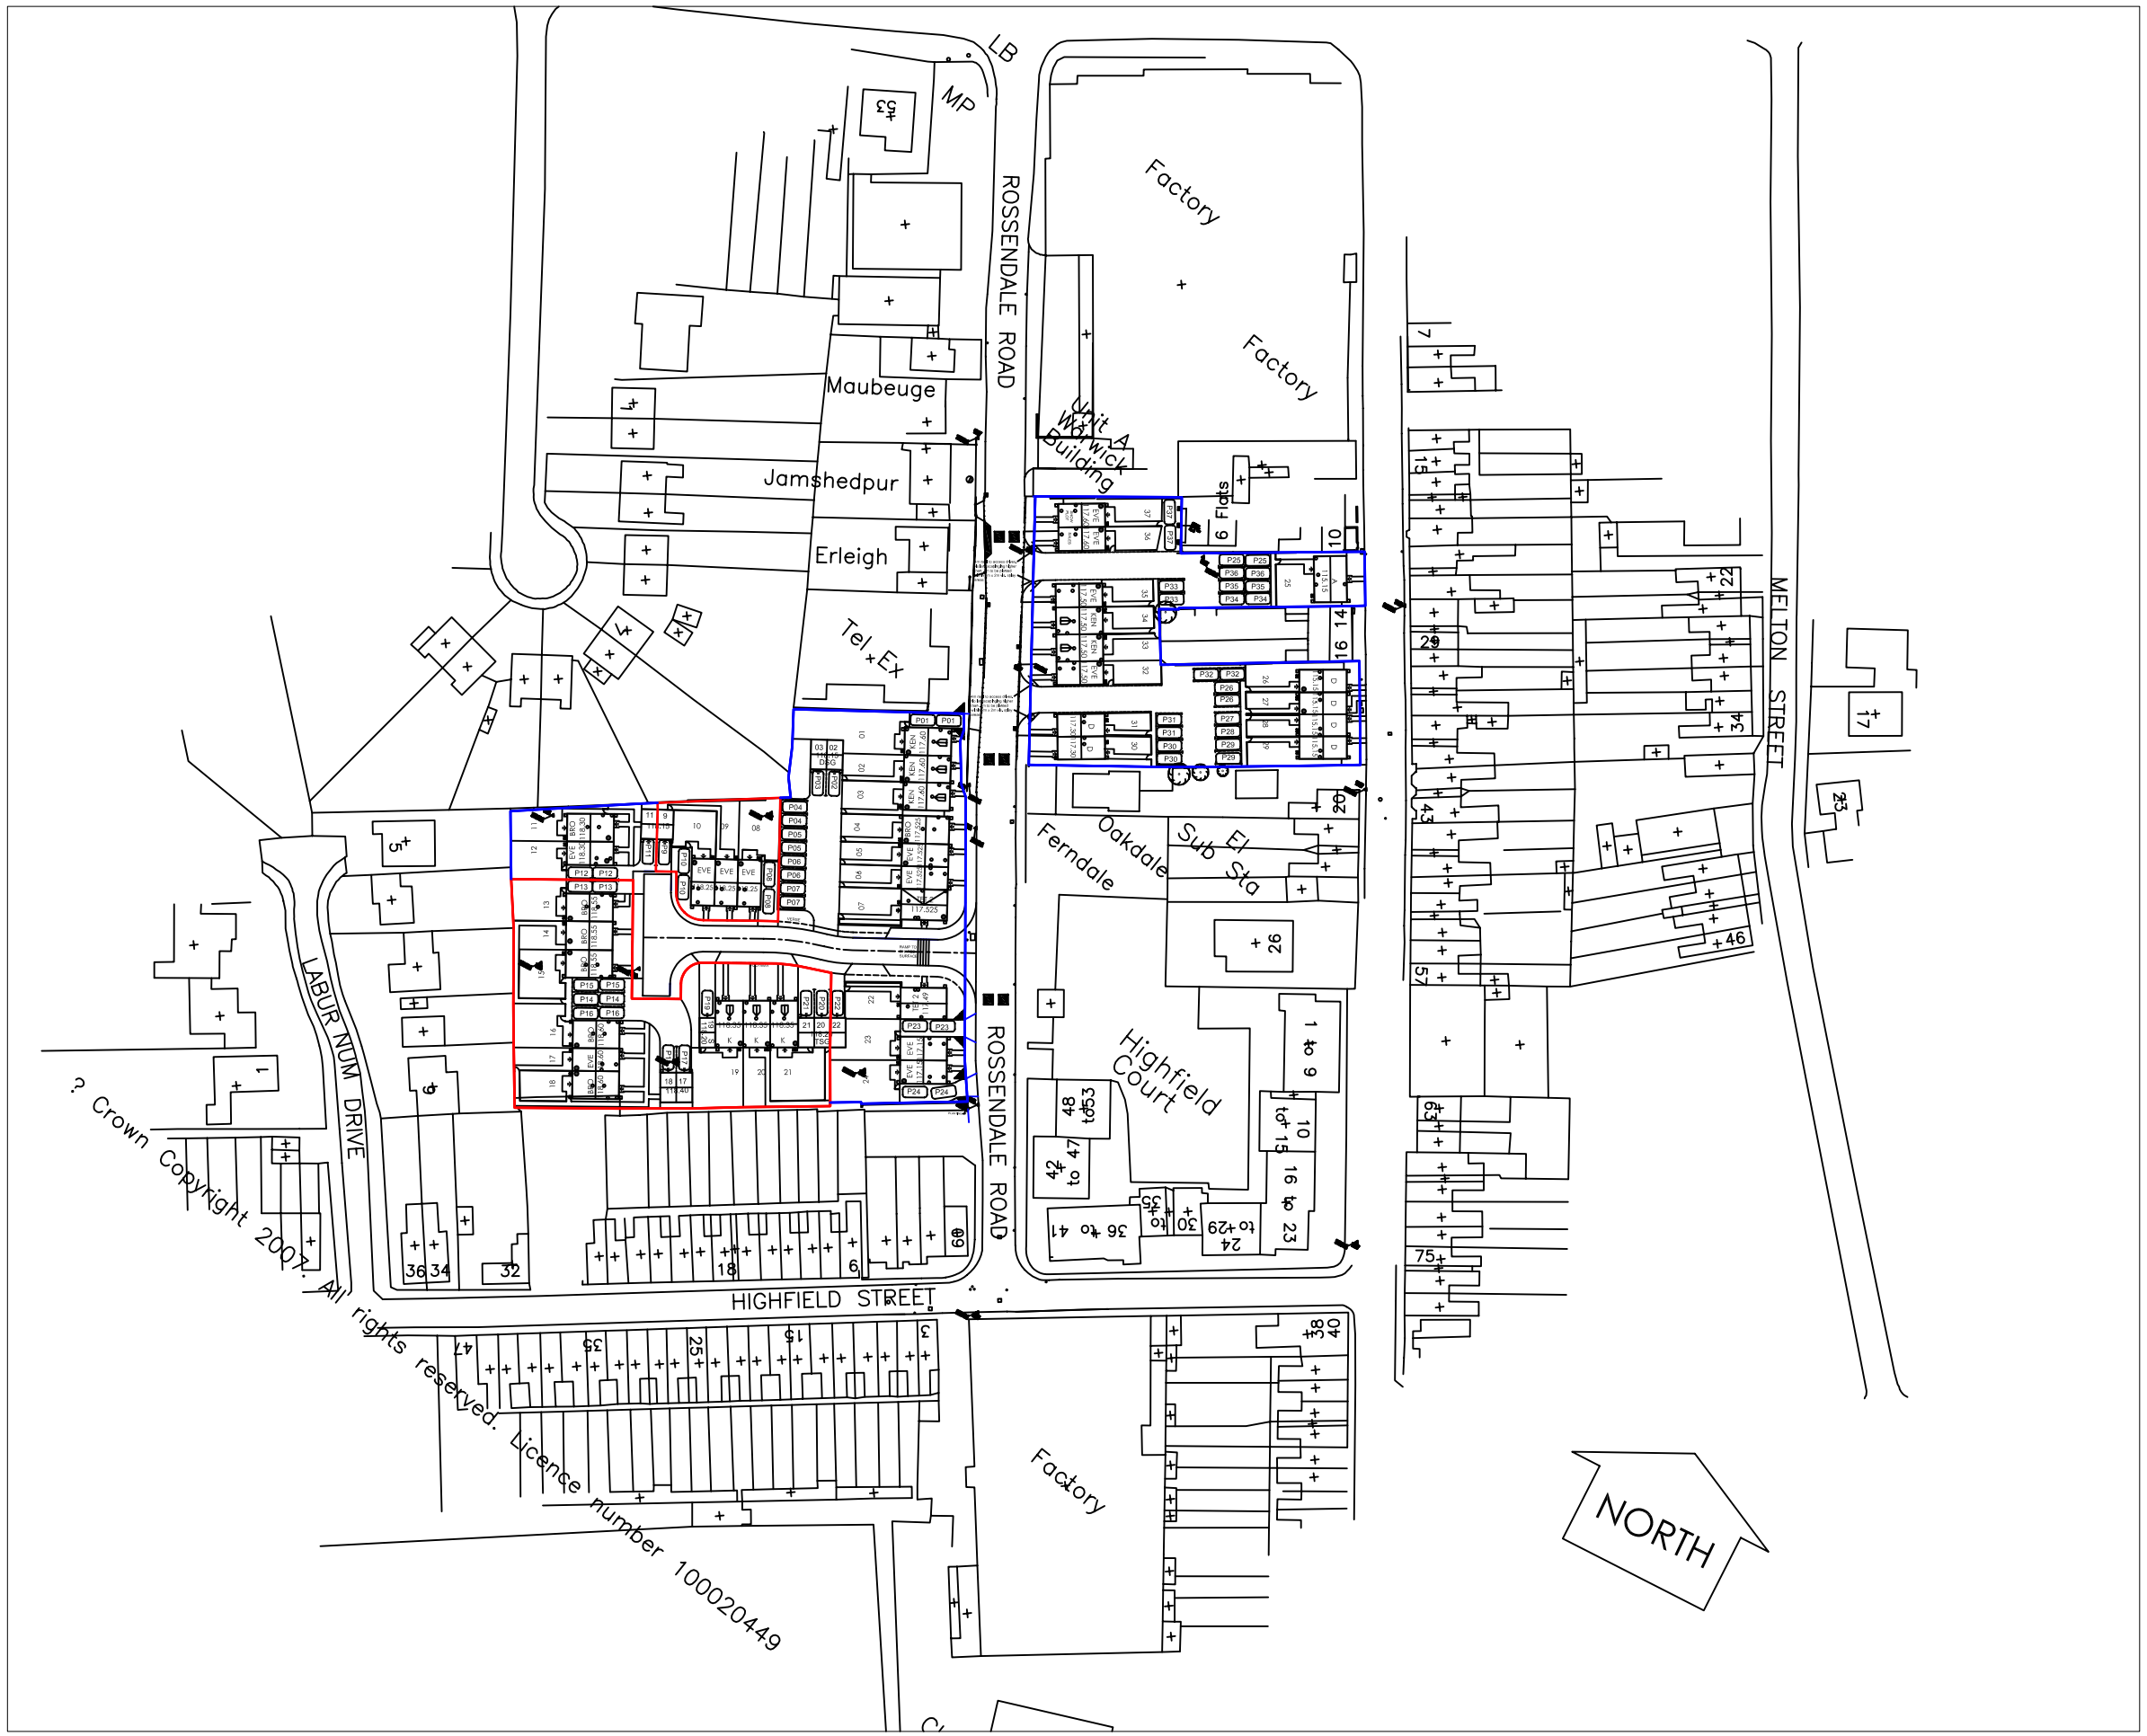


Revision	Date	Amendment	Initials

Development	**ROSSENDALE ROAD**
Location	EARL SHILTON
Marketing Name	-
Drawing Title	LOCATION PLAN
Drawing Number	
Revision	
Scale @ A1	1:1250 on A3
Drawn By	mps
Date Started	26.02.10
Checked by	
Date	