

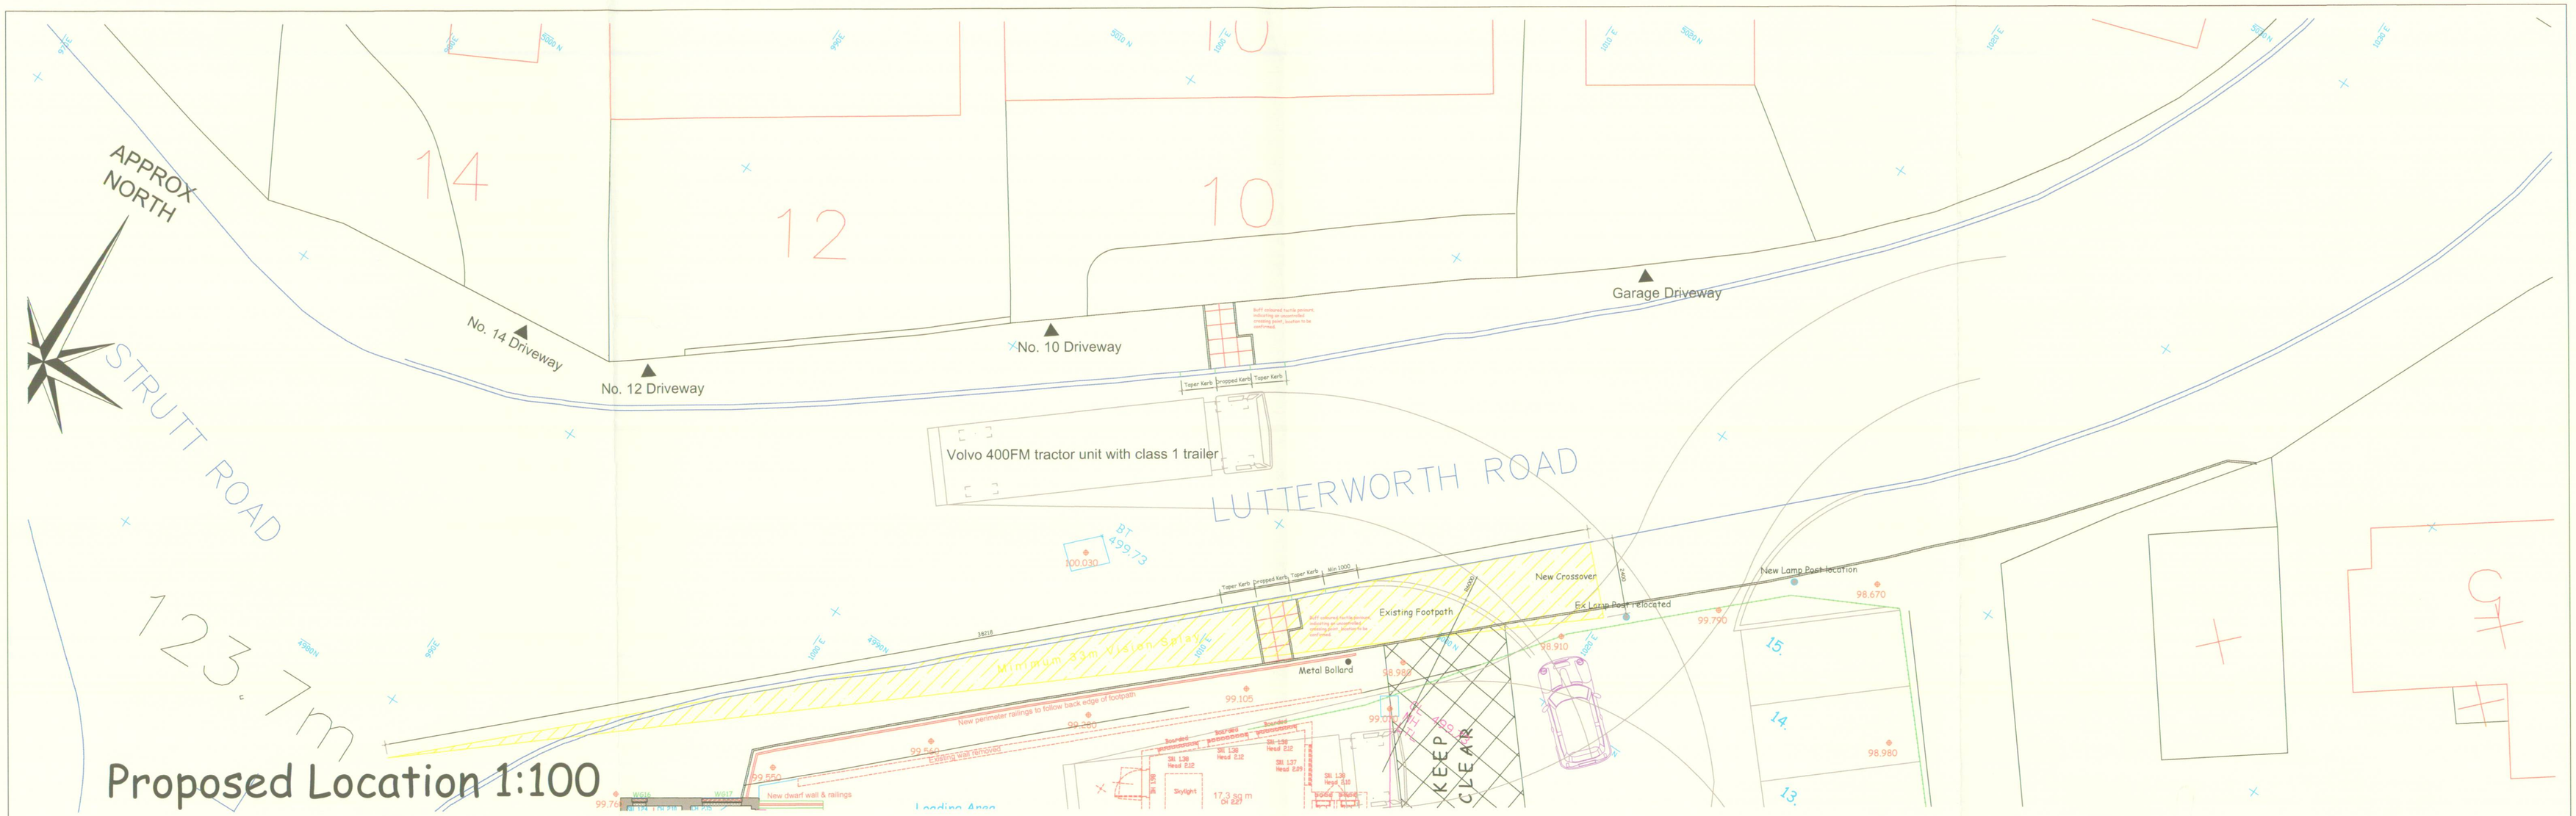
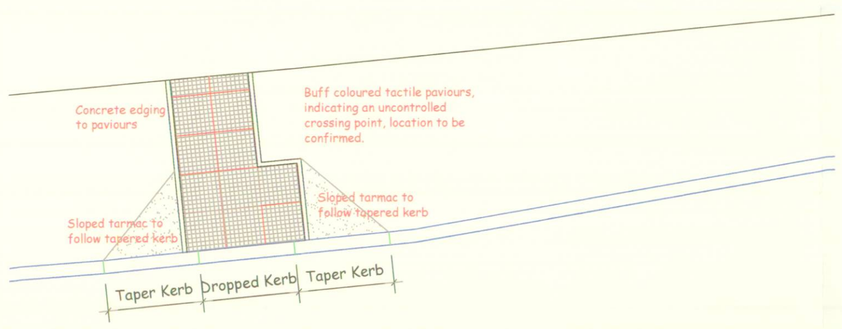



Proposed Location 1:100

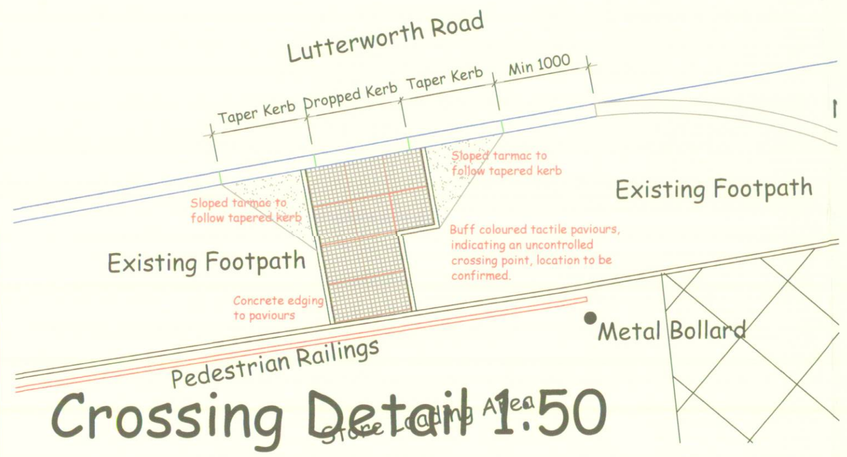


Crossing Detail 1:50

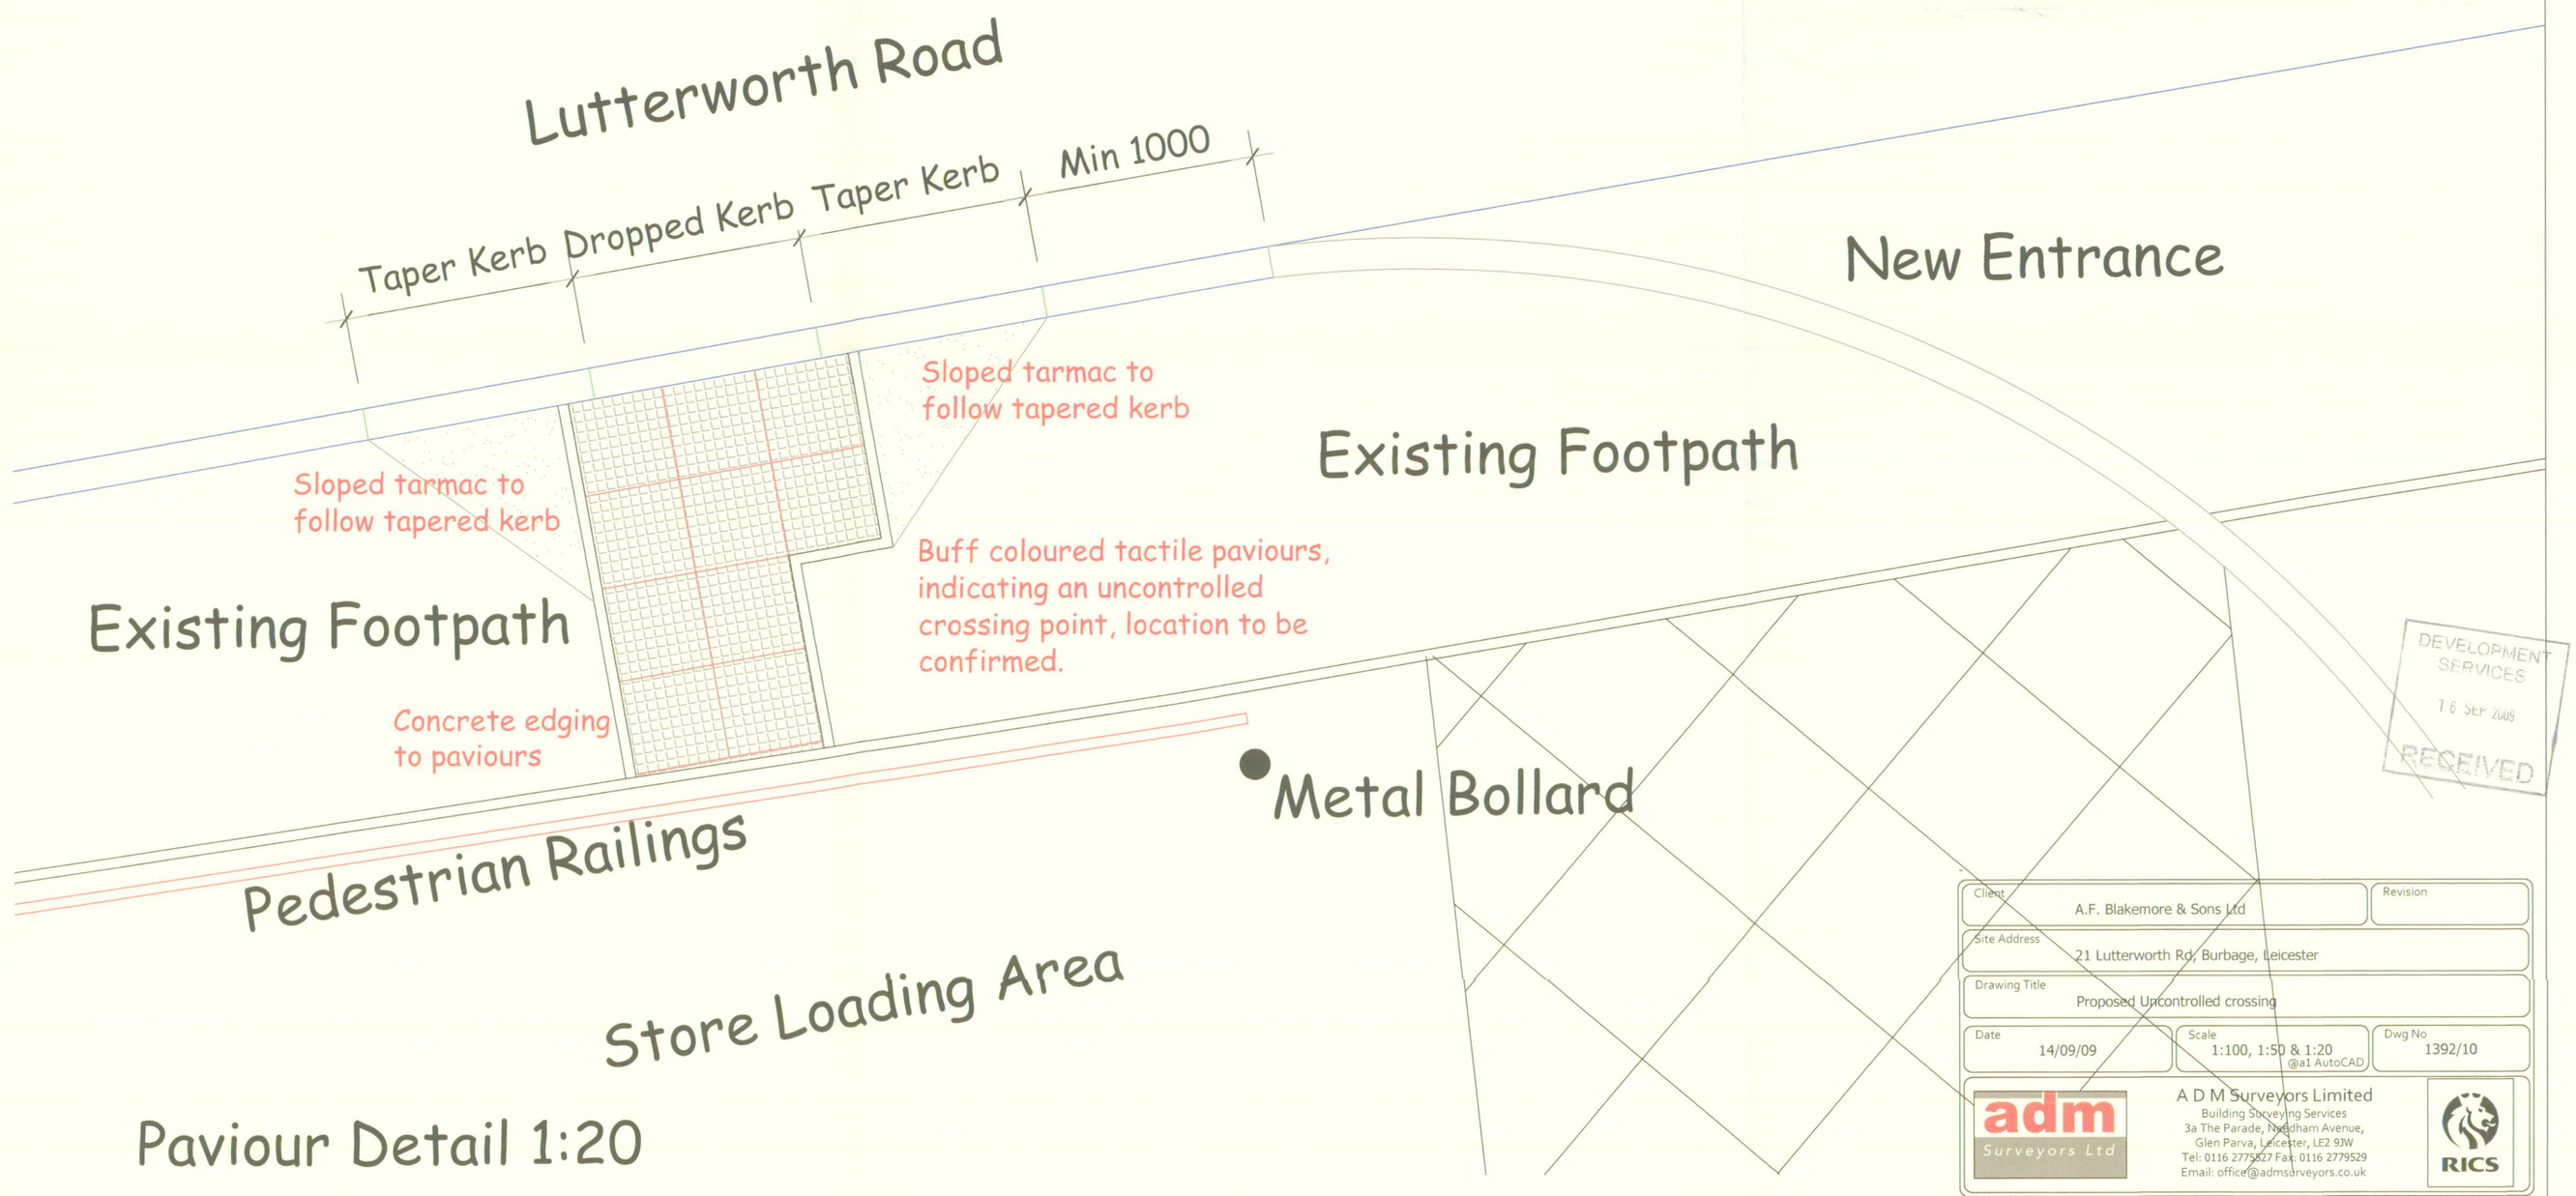


Paviour Detail 1:20

DEVELOPMENT SERVICES
16 SEP 2009
RECEIVED

| | |
|---|---|
| Client: A.F. Blakemore & Sons Ltd | Revision: |
| Site Address: 21 Lutterworth Rd, Burbage, Leicester | |
| Drawing Title: Proposed Uncontrolled crossing | |
| Date: 14/09/09 | Scale: 1:100, 1:50 & 1:20 @a1 AutoCAD |
| Dwg No: 1392/10 | |

adm Surveyors Ltd
A D M Surveyors Limited
Building Surveying Services
3a The Parade, Needham Avenue,
Glen Parva, Leicester, LE2 9JW
Tel: 0116 2775277 Fax: 0116 2779529
Email: office@admsurveyors.co.uk
RICS