



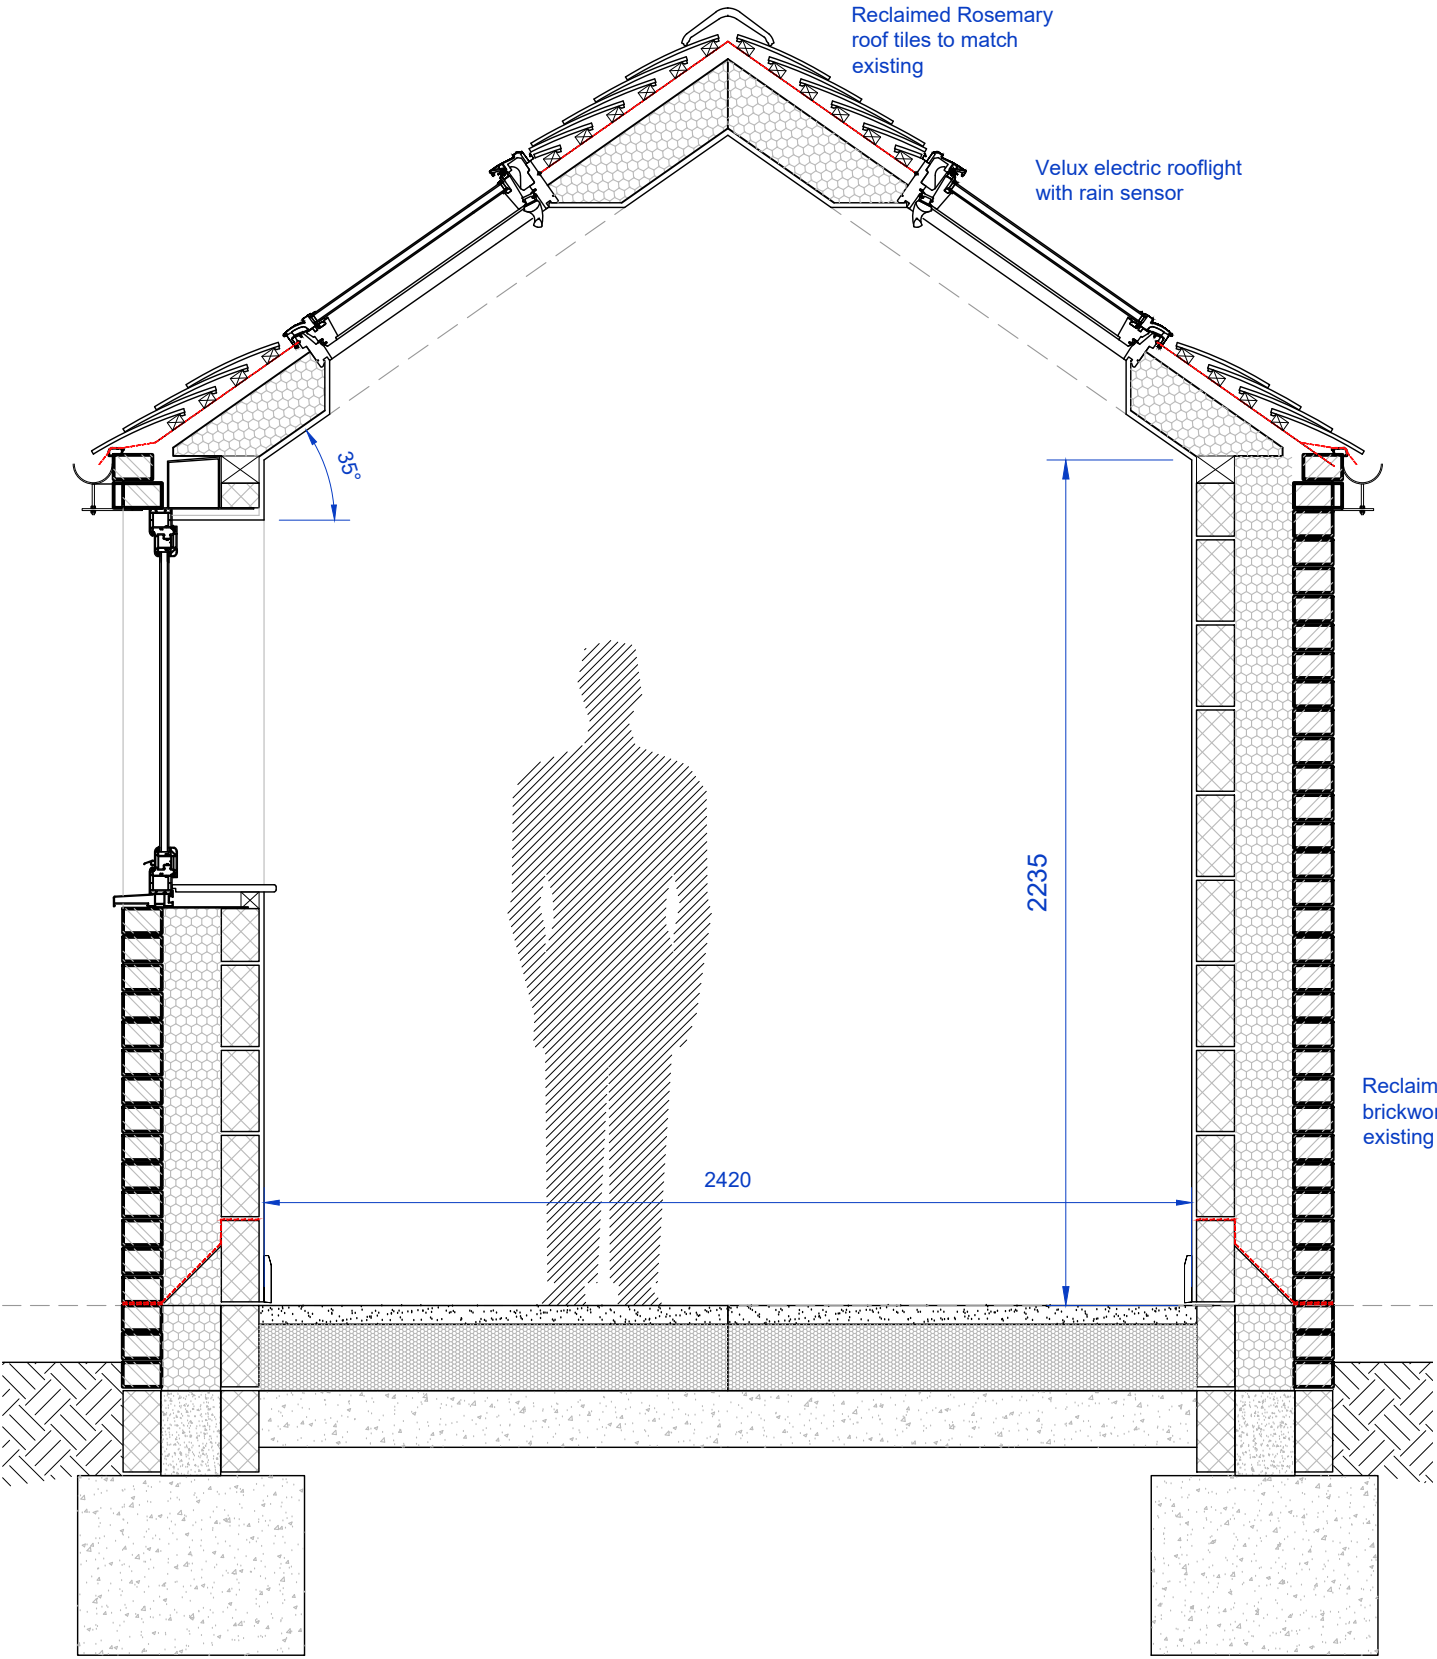

Typical Section
1:20

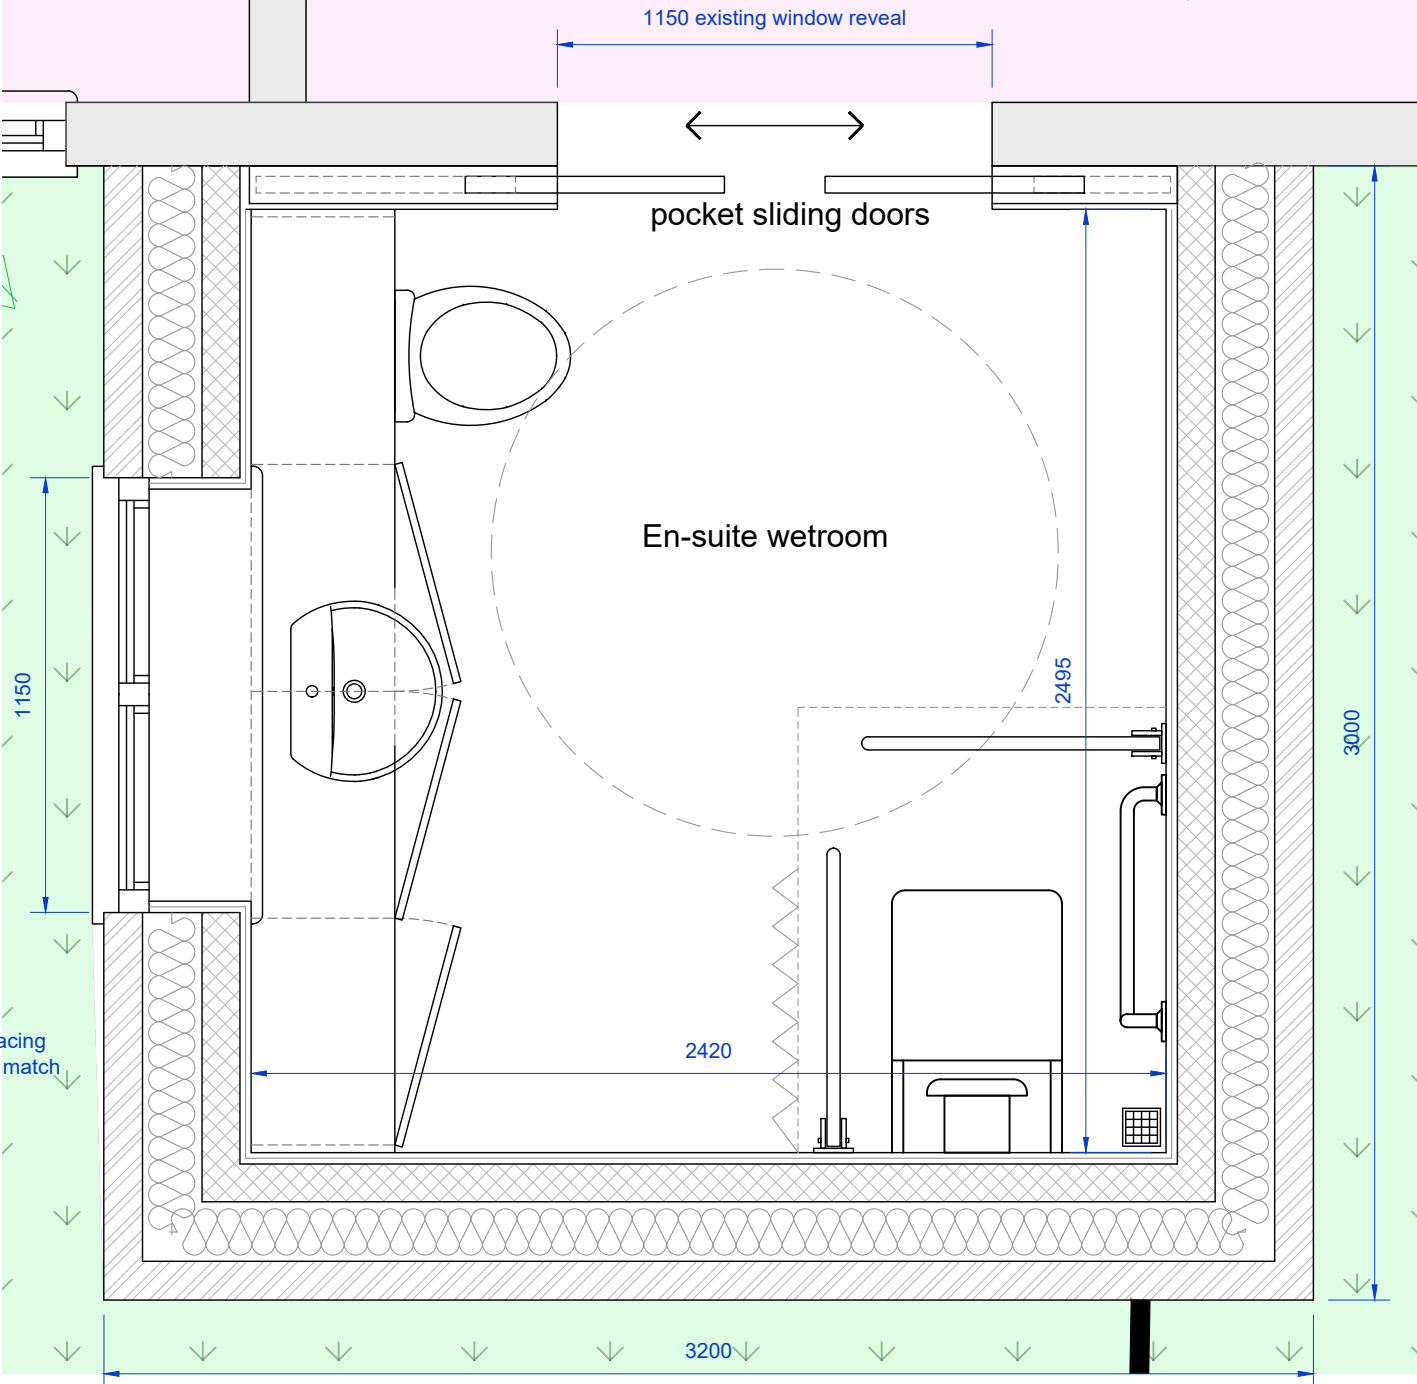

Plan on Proposed Extension
1:20

Layout shown is for the benefit of the planners. Its a large bathroom. You can have whatever you like inside.

REVISION	DATE	NOTES	CHK
FOR PLANNING			
Client			
Mr & Mrs Smith			
Project			
Bull in Oak Court, Hereford Cottage Bosworth Road, Cadeby, CV13 0DW			
Drawing Title			
PROPOSED PLANS AND ELEVATIONS			
Drawn	Checked	Paper Size	Scale
PA	QS	A3	1:20
Date		28-07-2025	
Project No.		Drawing No.	Revision
25-016		0103	-

