


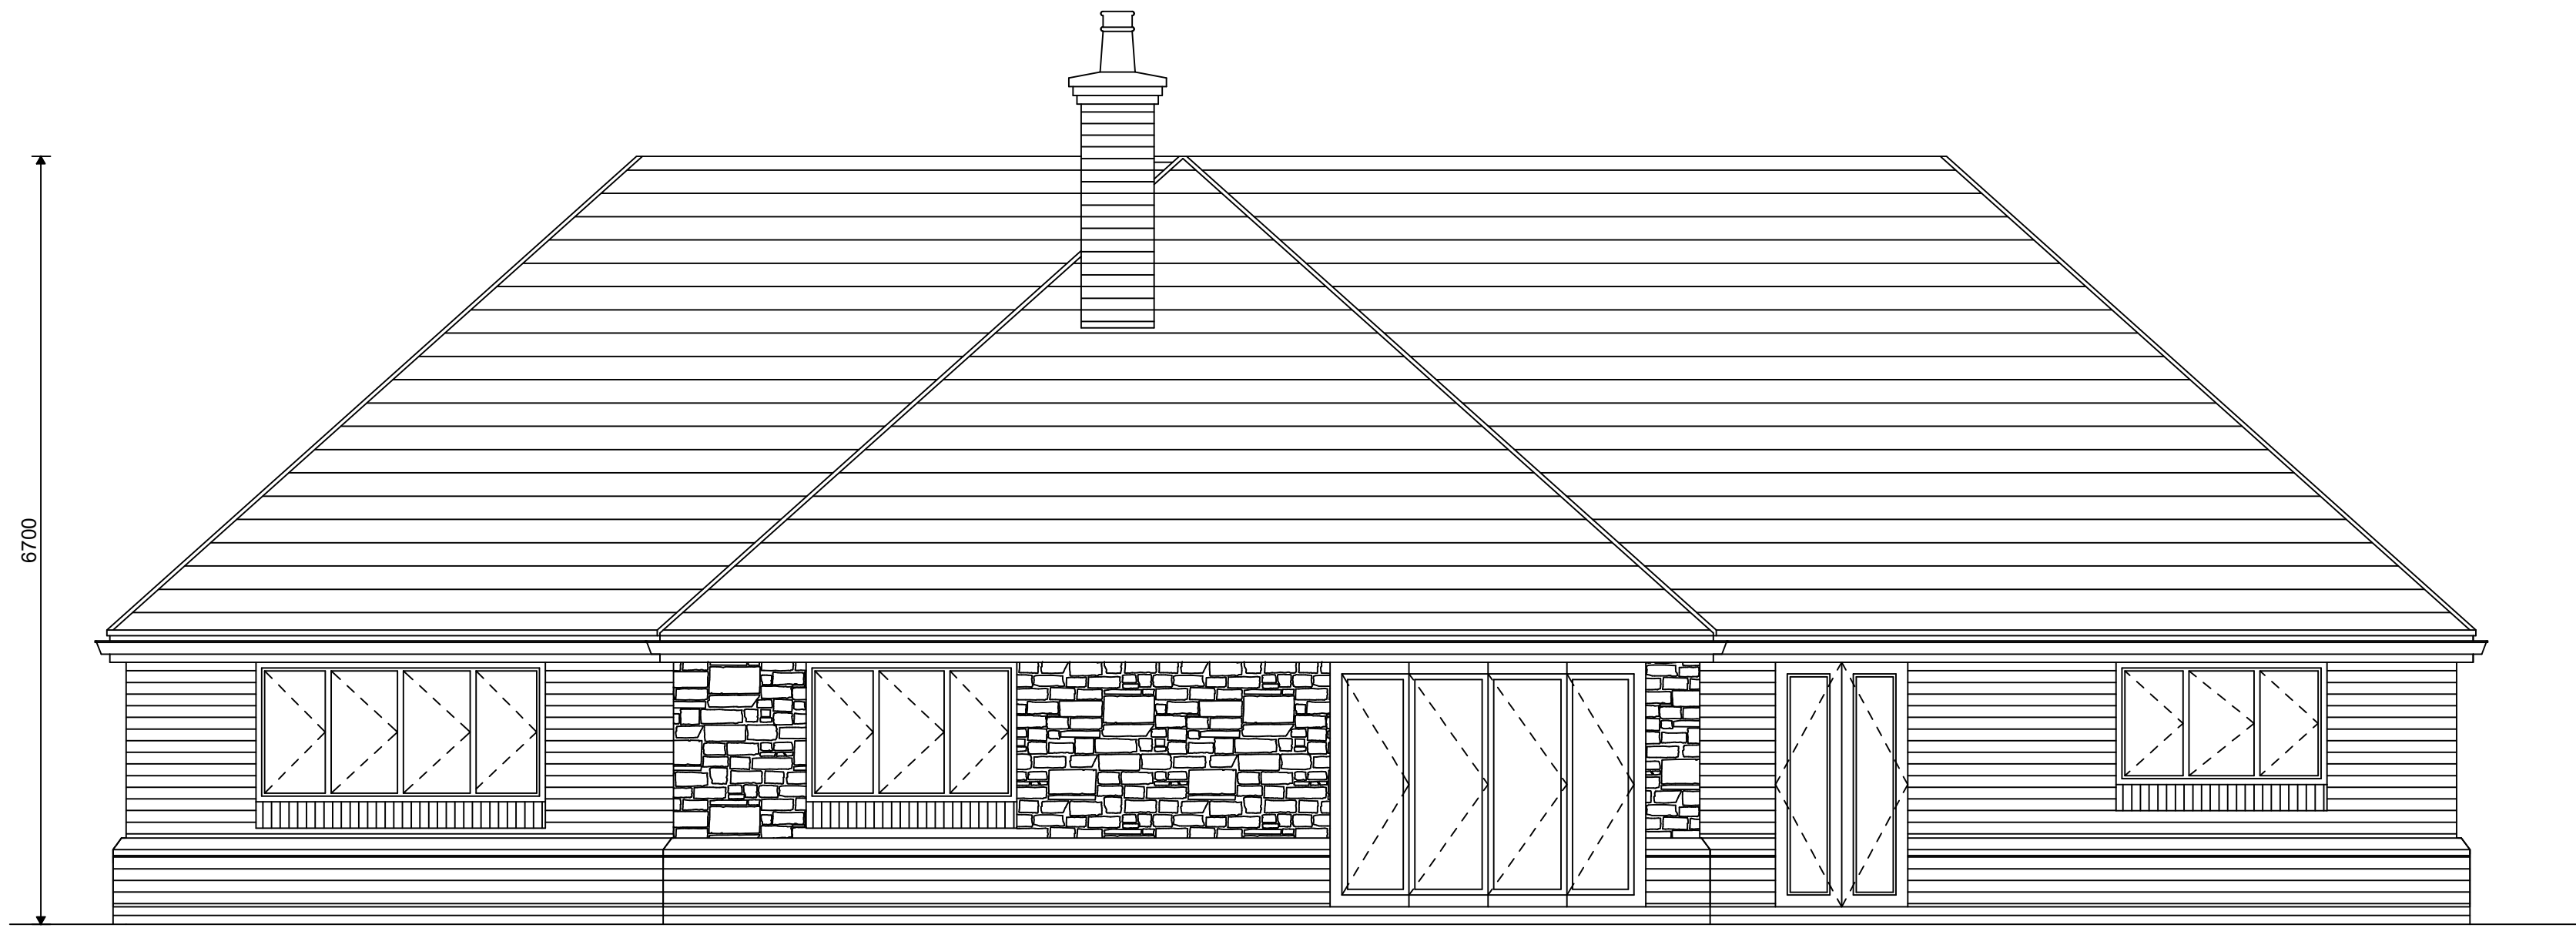


PROPOSED ELEVATION 1
- 1:50




PROPOSED ELEVATION 2
- 1:50



PROPOSED ELEVATION 3
- 1:50

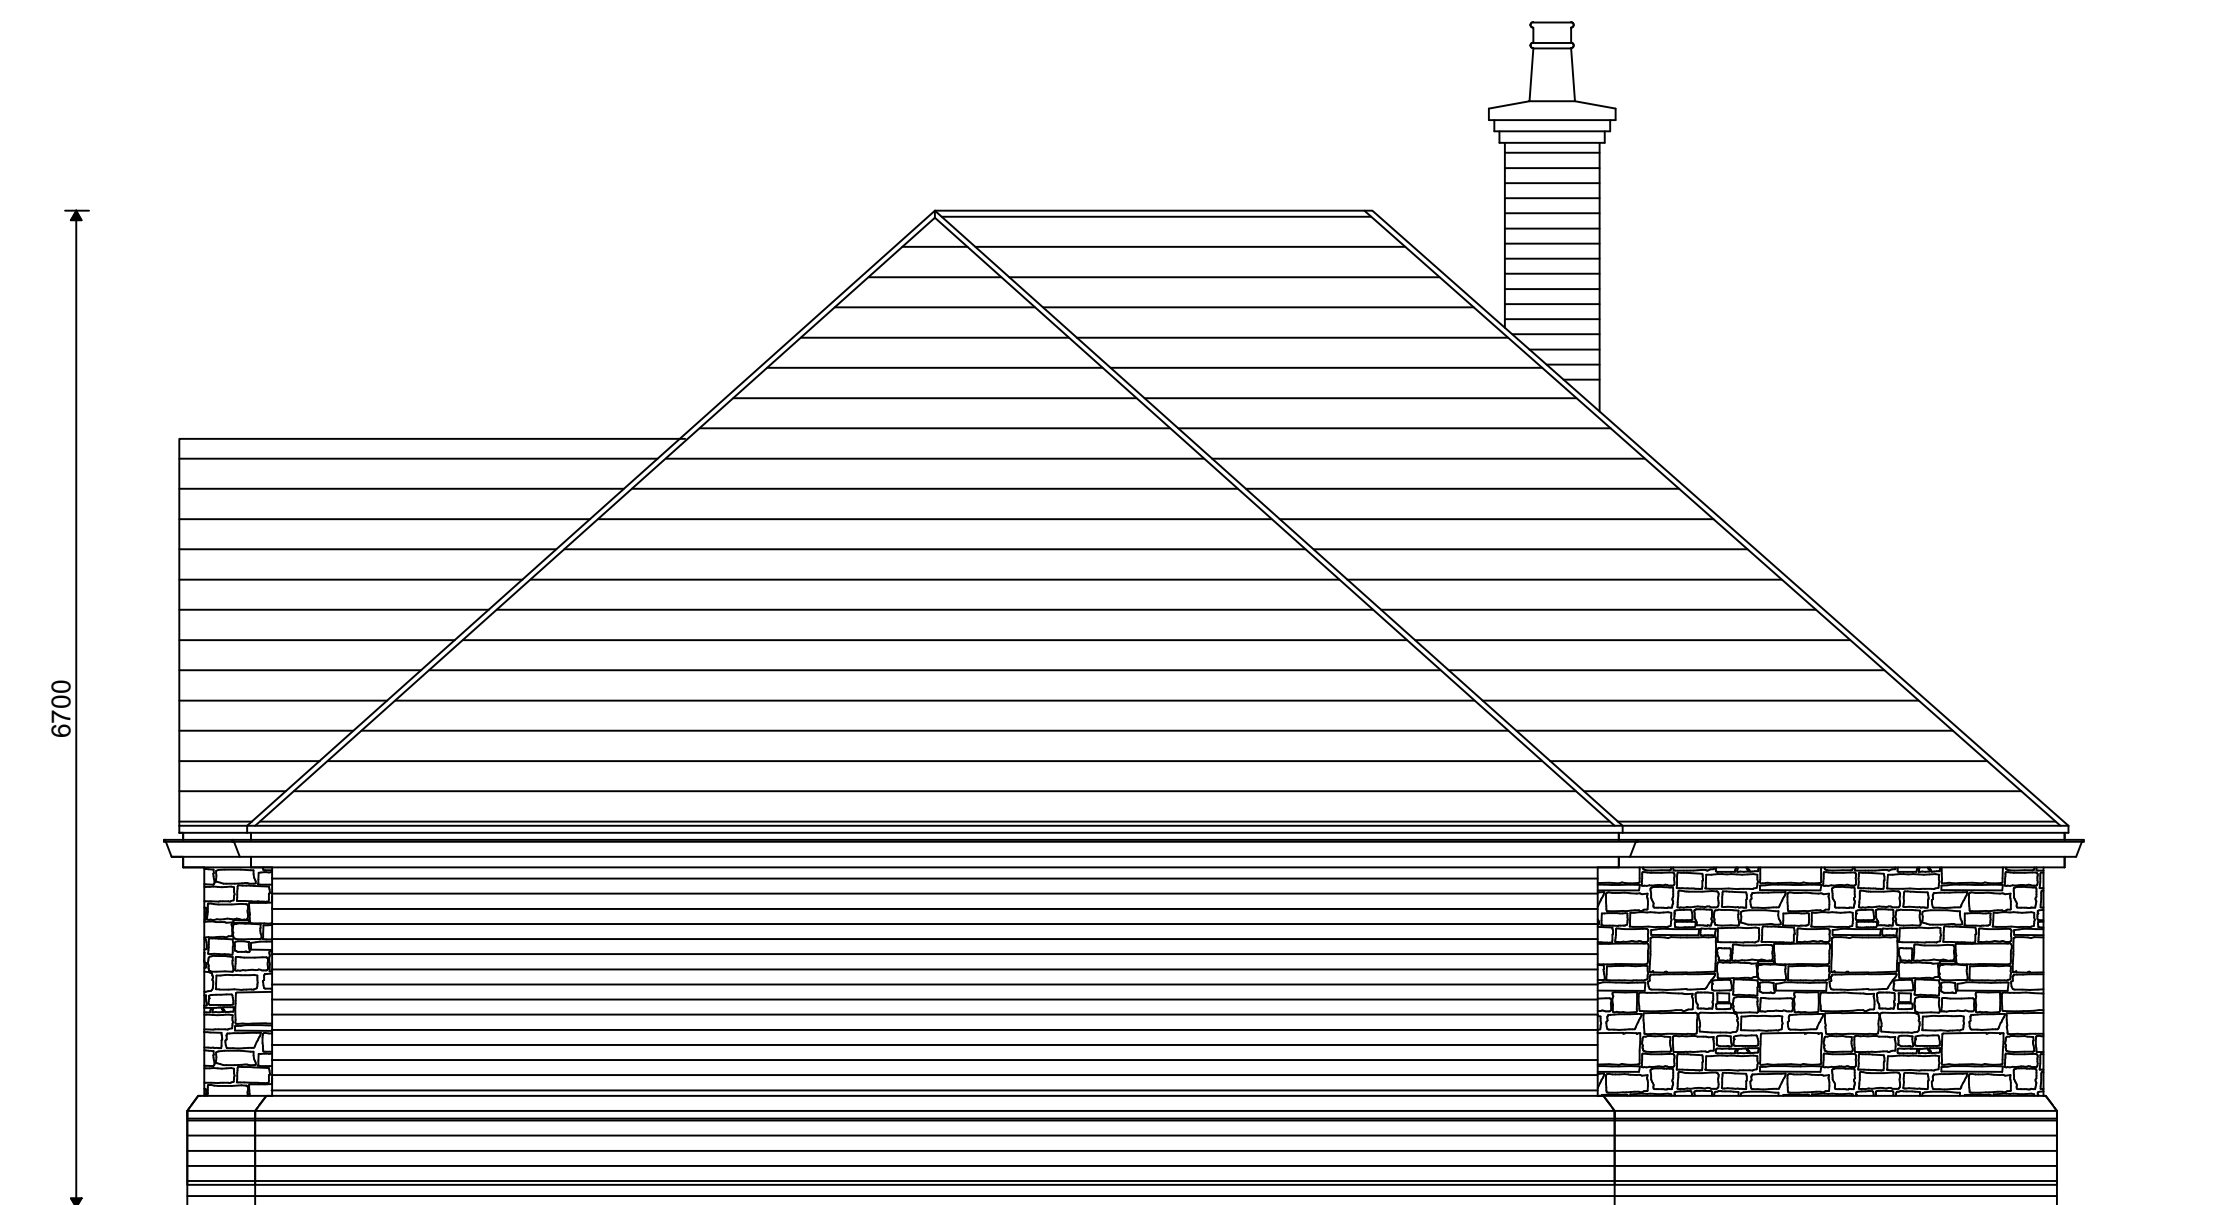

PROPOSED ELEVATION 4 -
1:50

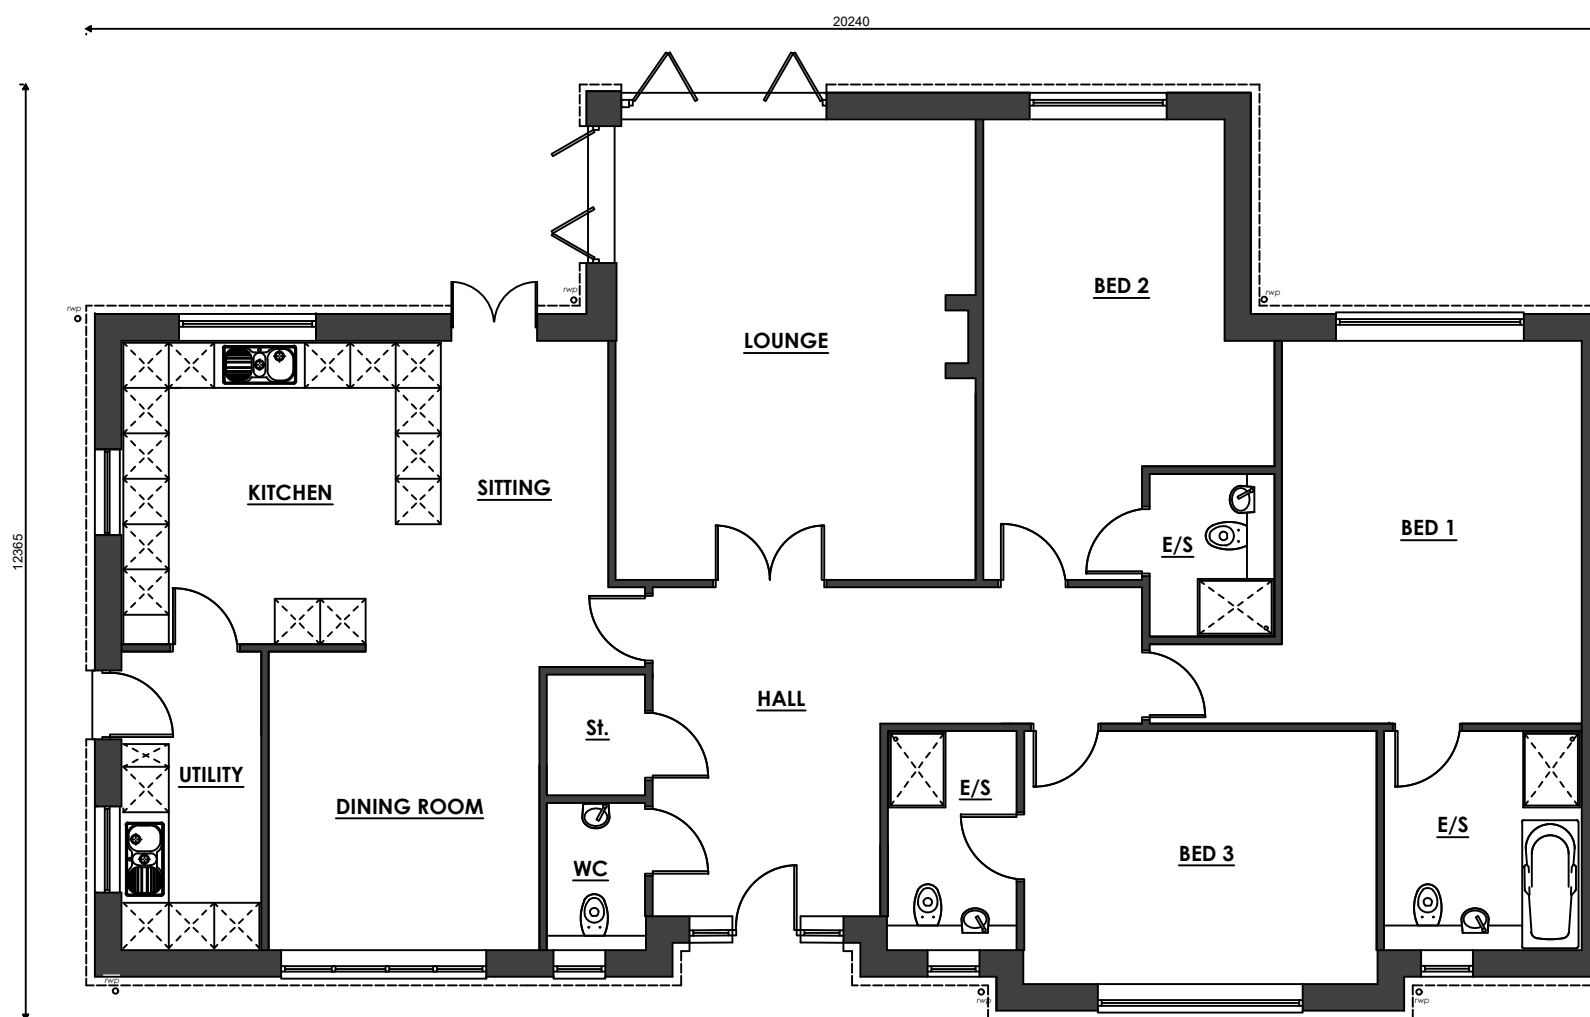

PROPOSED GF PLAN - 1/100

Client Springbourne Homes Ltd		hayward ARCHITECTS LTD	
Project Title Proposed Housing Development The Coppice Burbage			
Drawing Title Type F - Plot 1			
Scale As Indicated		Sheet A1	Job No. 12/71
Author CB	Date May 2024		
The copyright of this drawing is vested in Hayward Architects Ltd. Reproduction in any form, in whole or in part, is prohibited without the prior written permission of the copyright holder. Any use of this drawing without the prior written permission is prohibited.		Status	PLANNING