


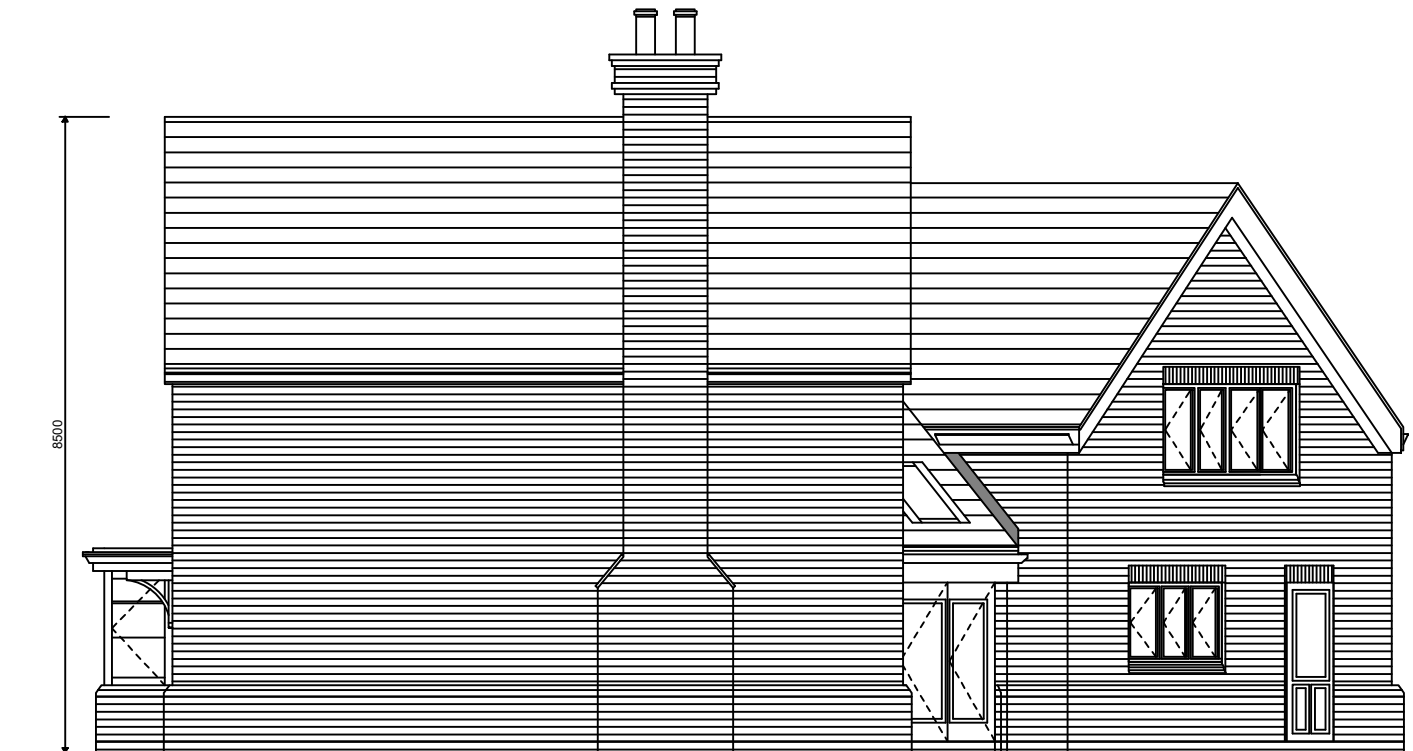

PROPOSED ELEVATION 1




PROPOSED ELEVATION 2




PROPOSED ELEVATION 3



PROPOSED ELEVATION 4

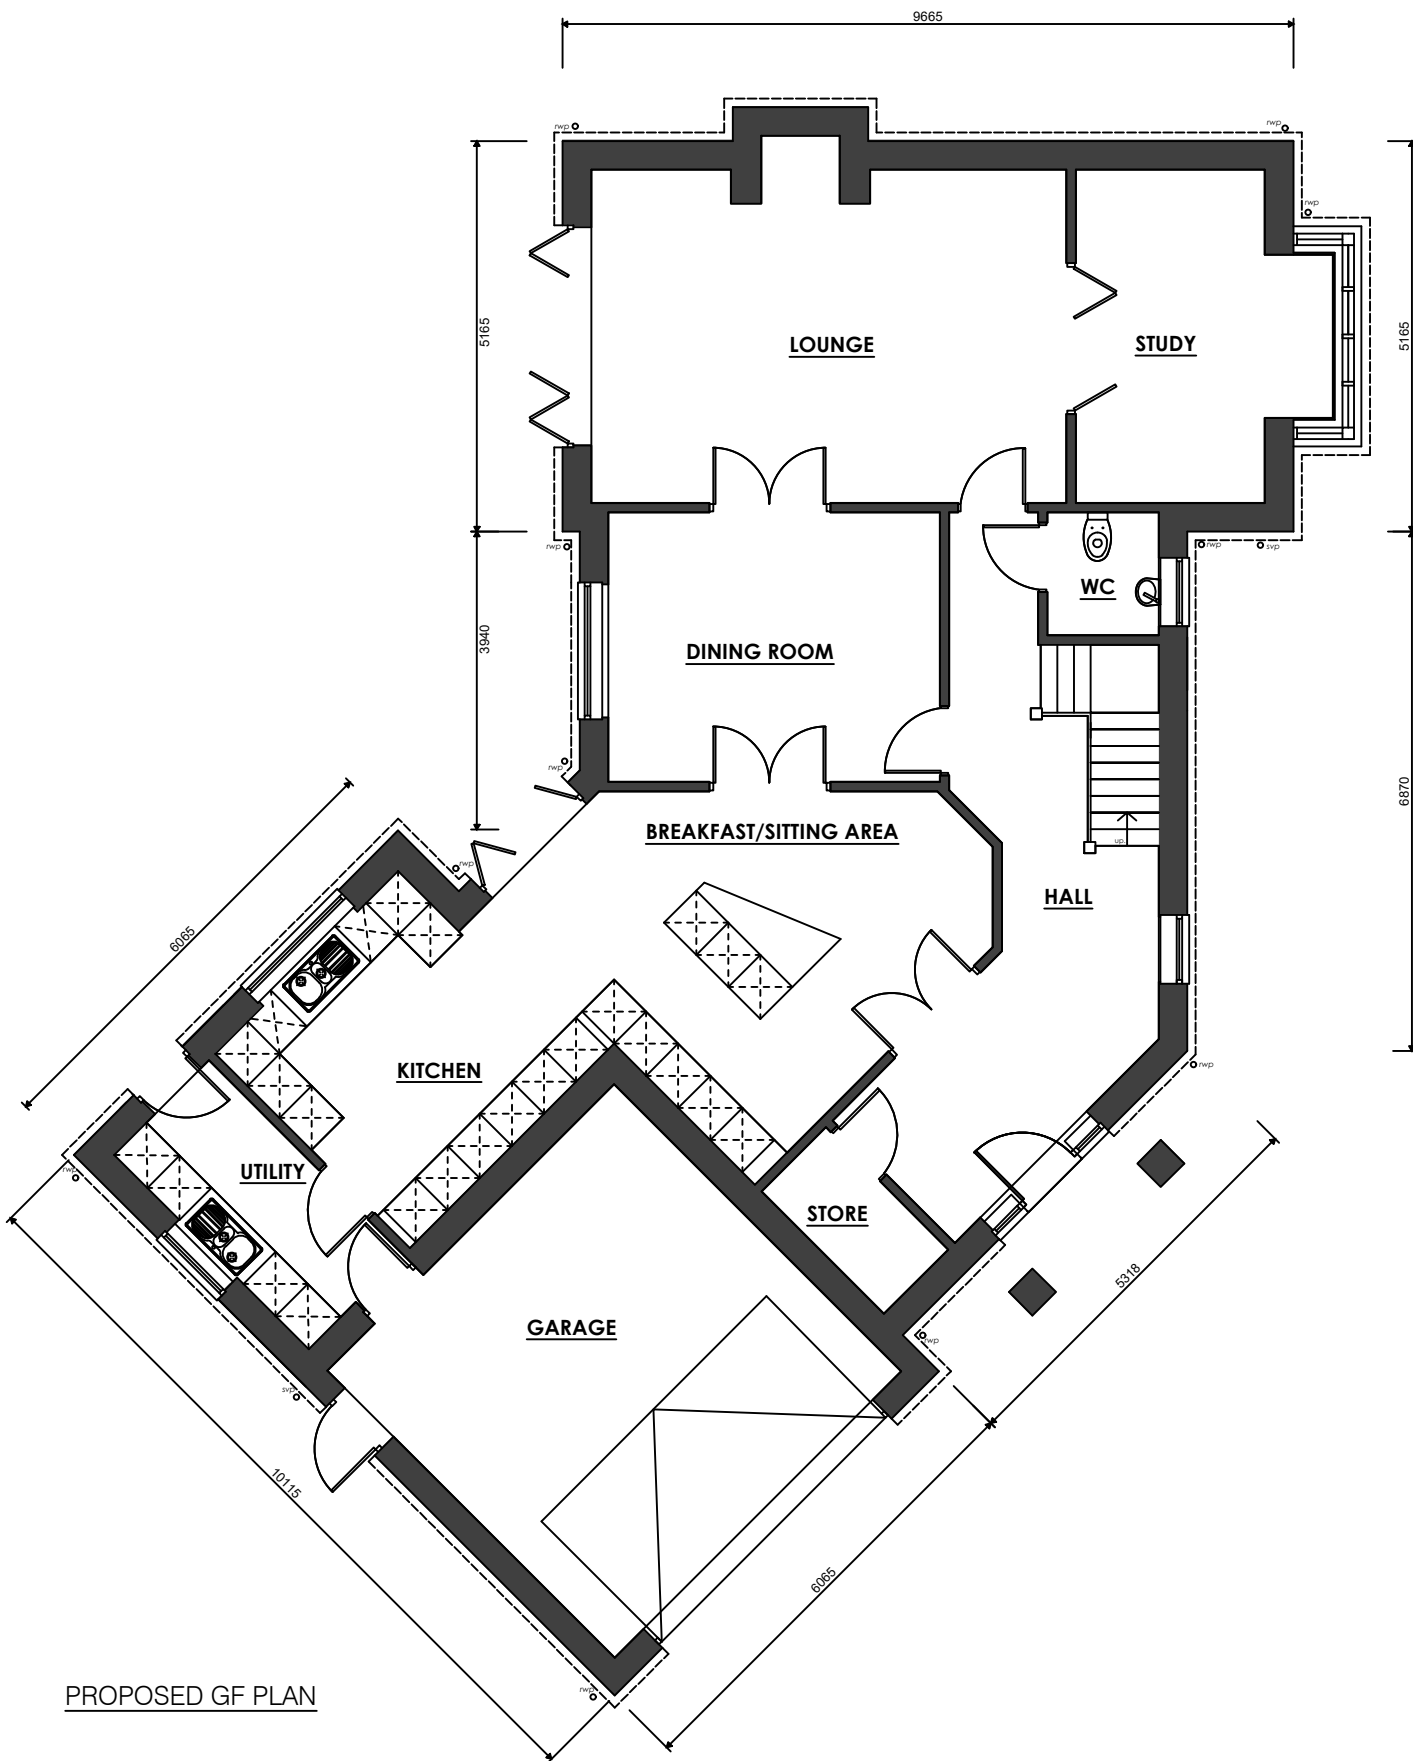

PROPOSED GF PLAN

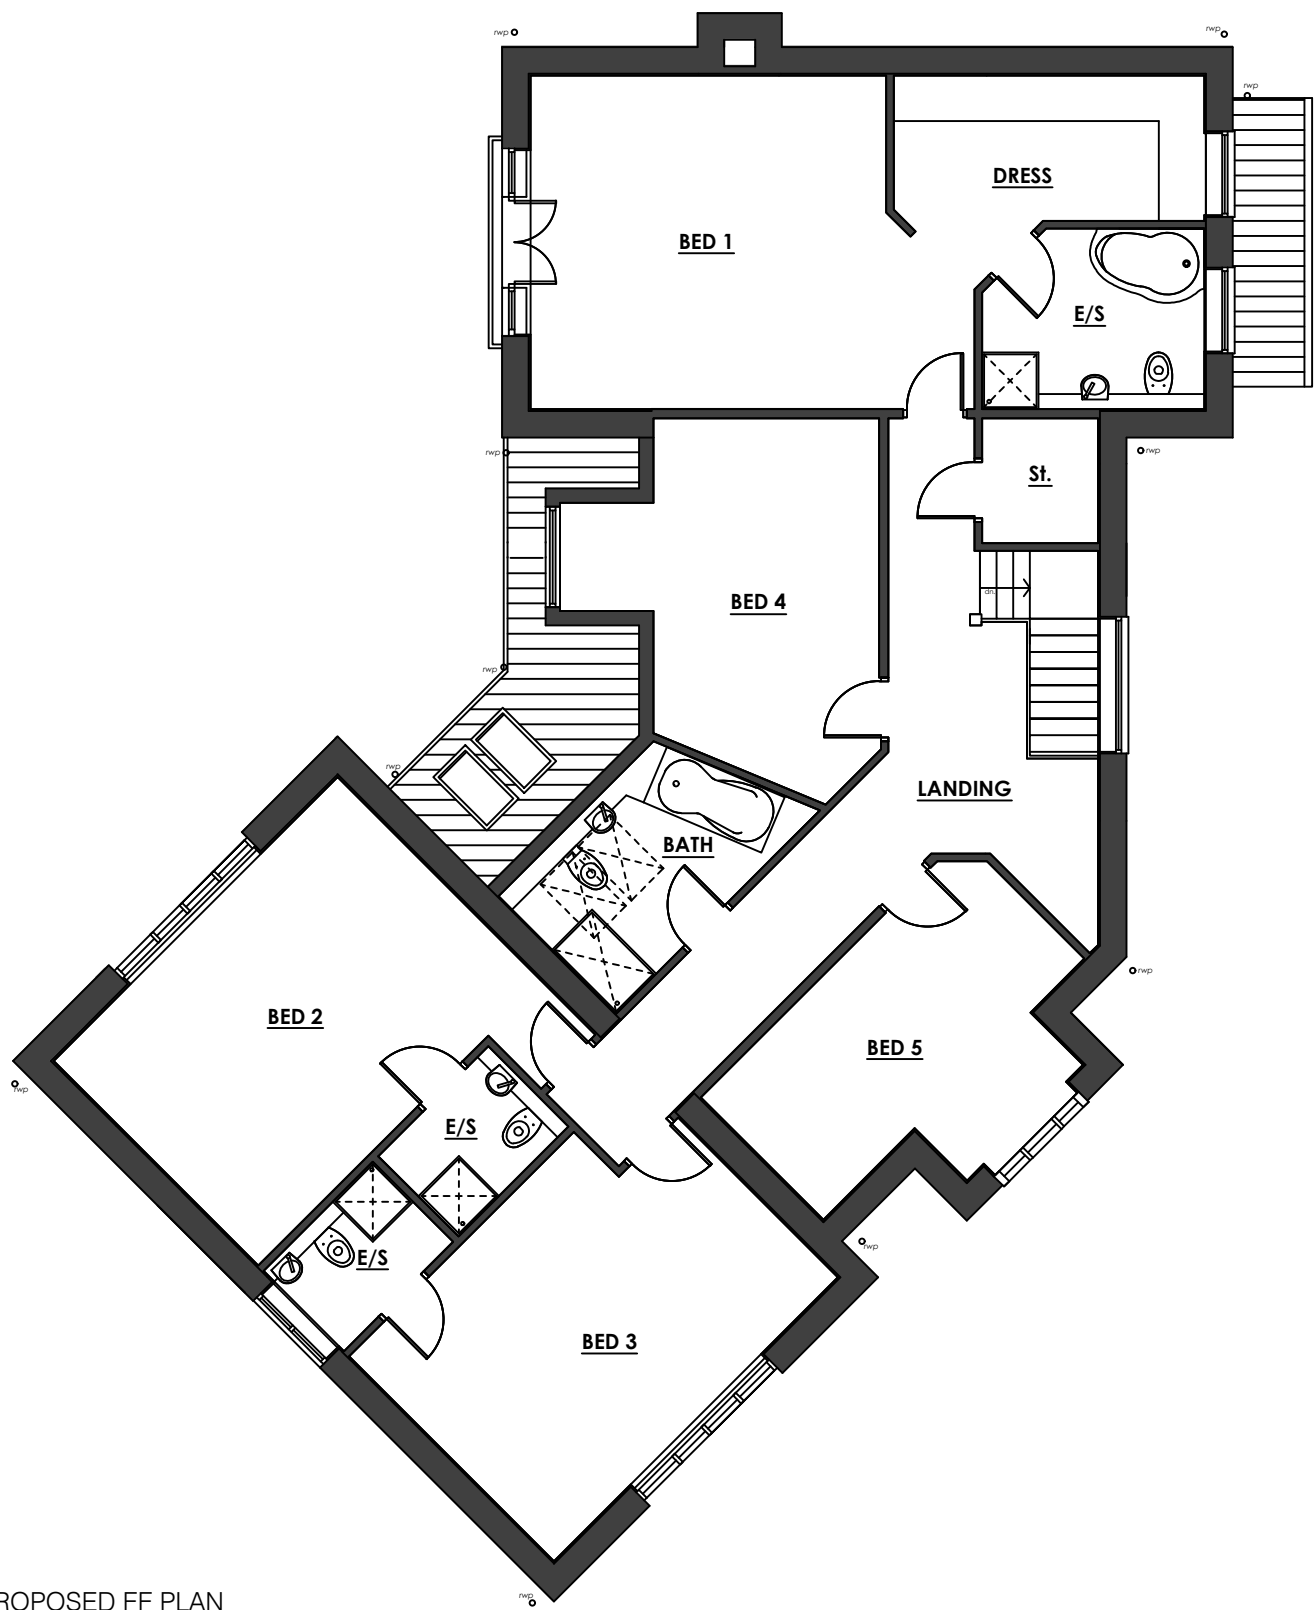

PROPOSED FF PLAN

Client Springbourne Homes Ltd		hayward ARCHITECTS LTD		
Project Title Proposed Housing Development The Coppice Burbage				
Drawing Title Type C - Plot 2		Sheet A1	Job No. 12/71	Drawing No. 141
Scale 1/100	Date May 2024			
Author CB	Status PLANNING			