
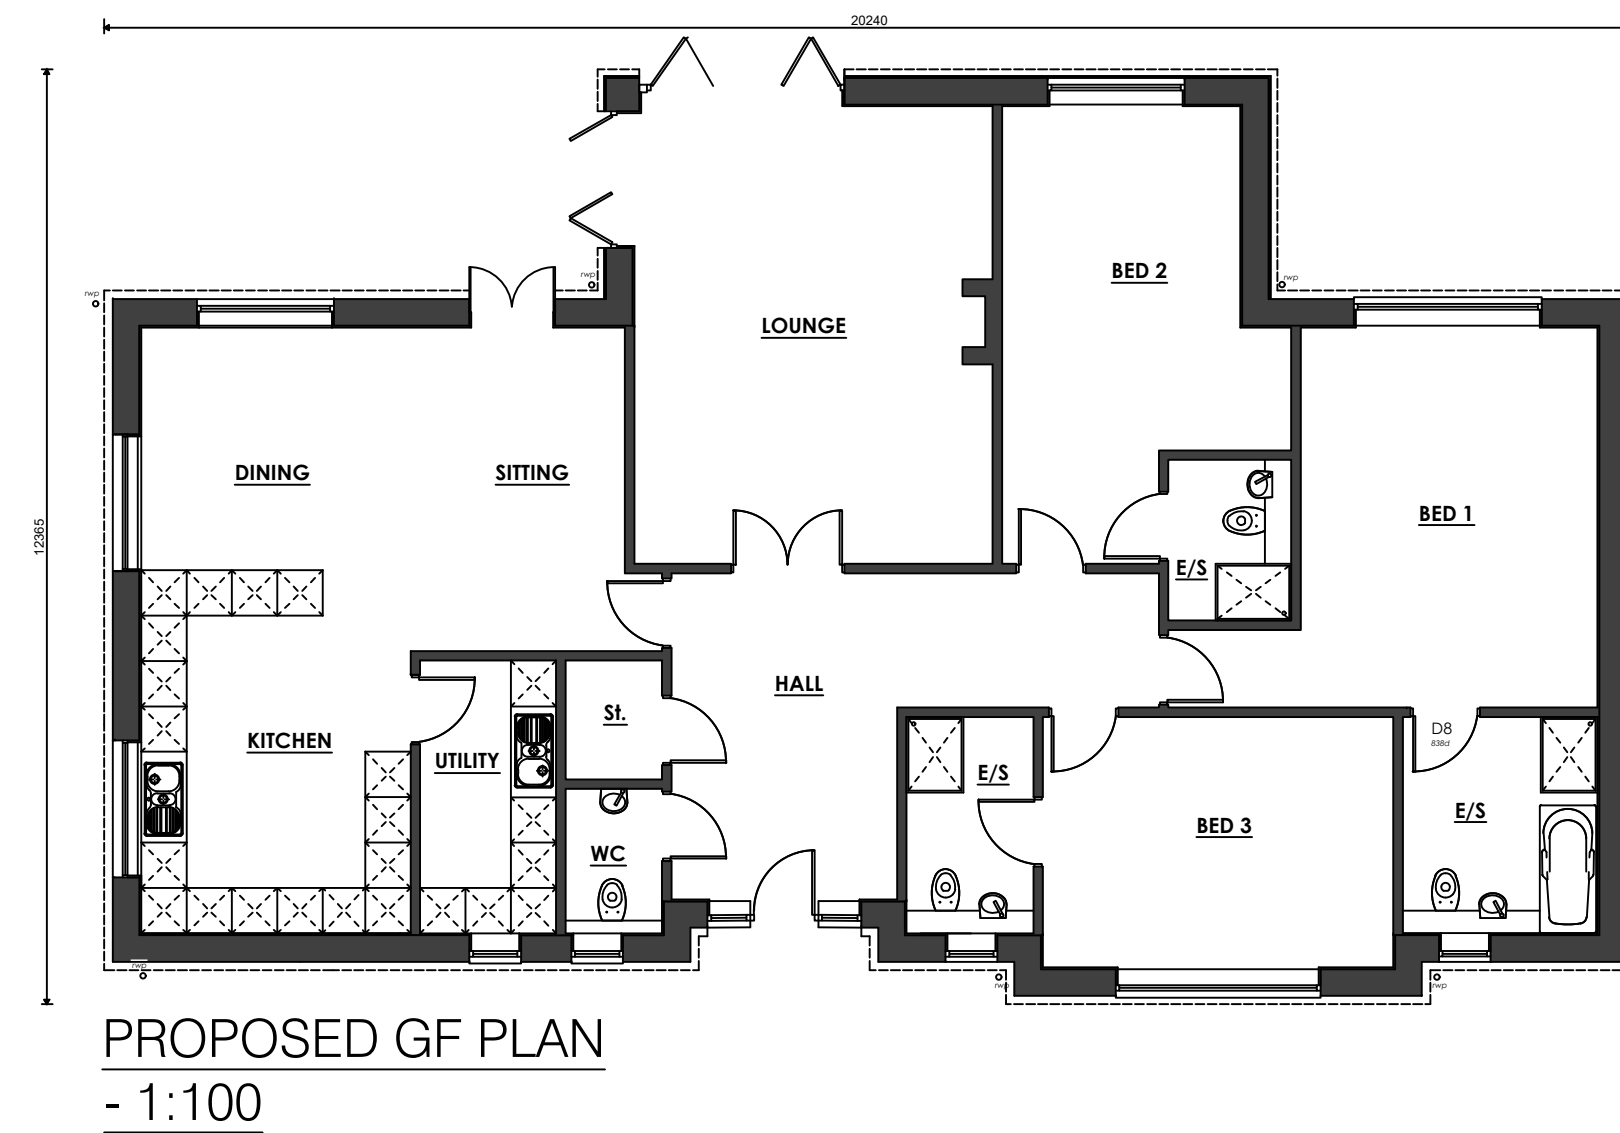


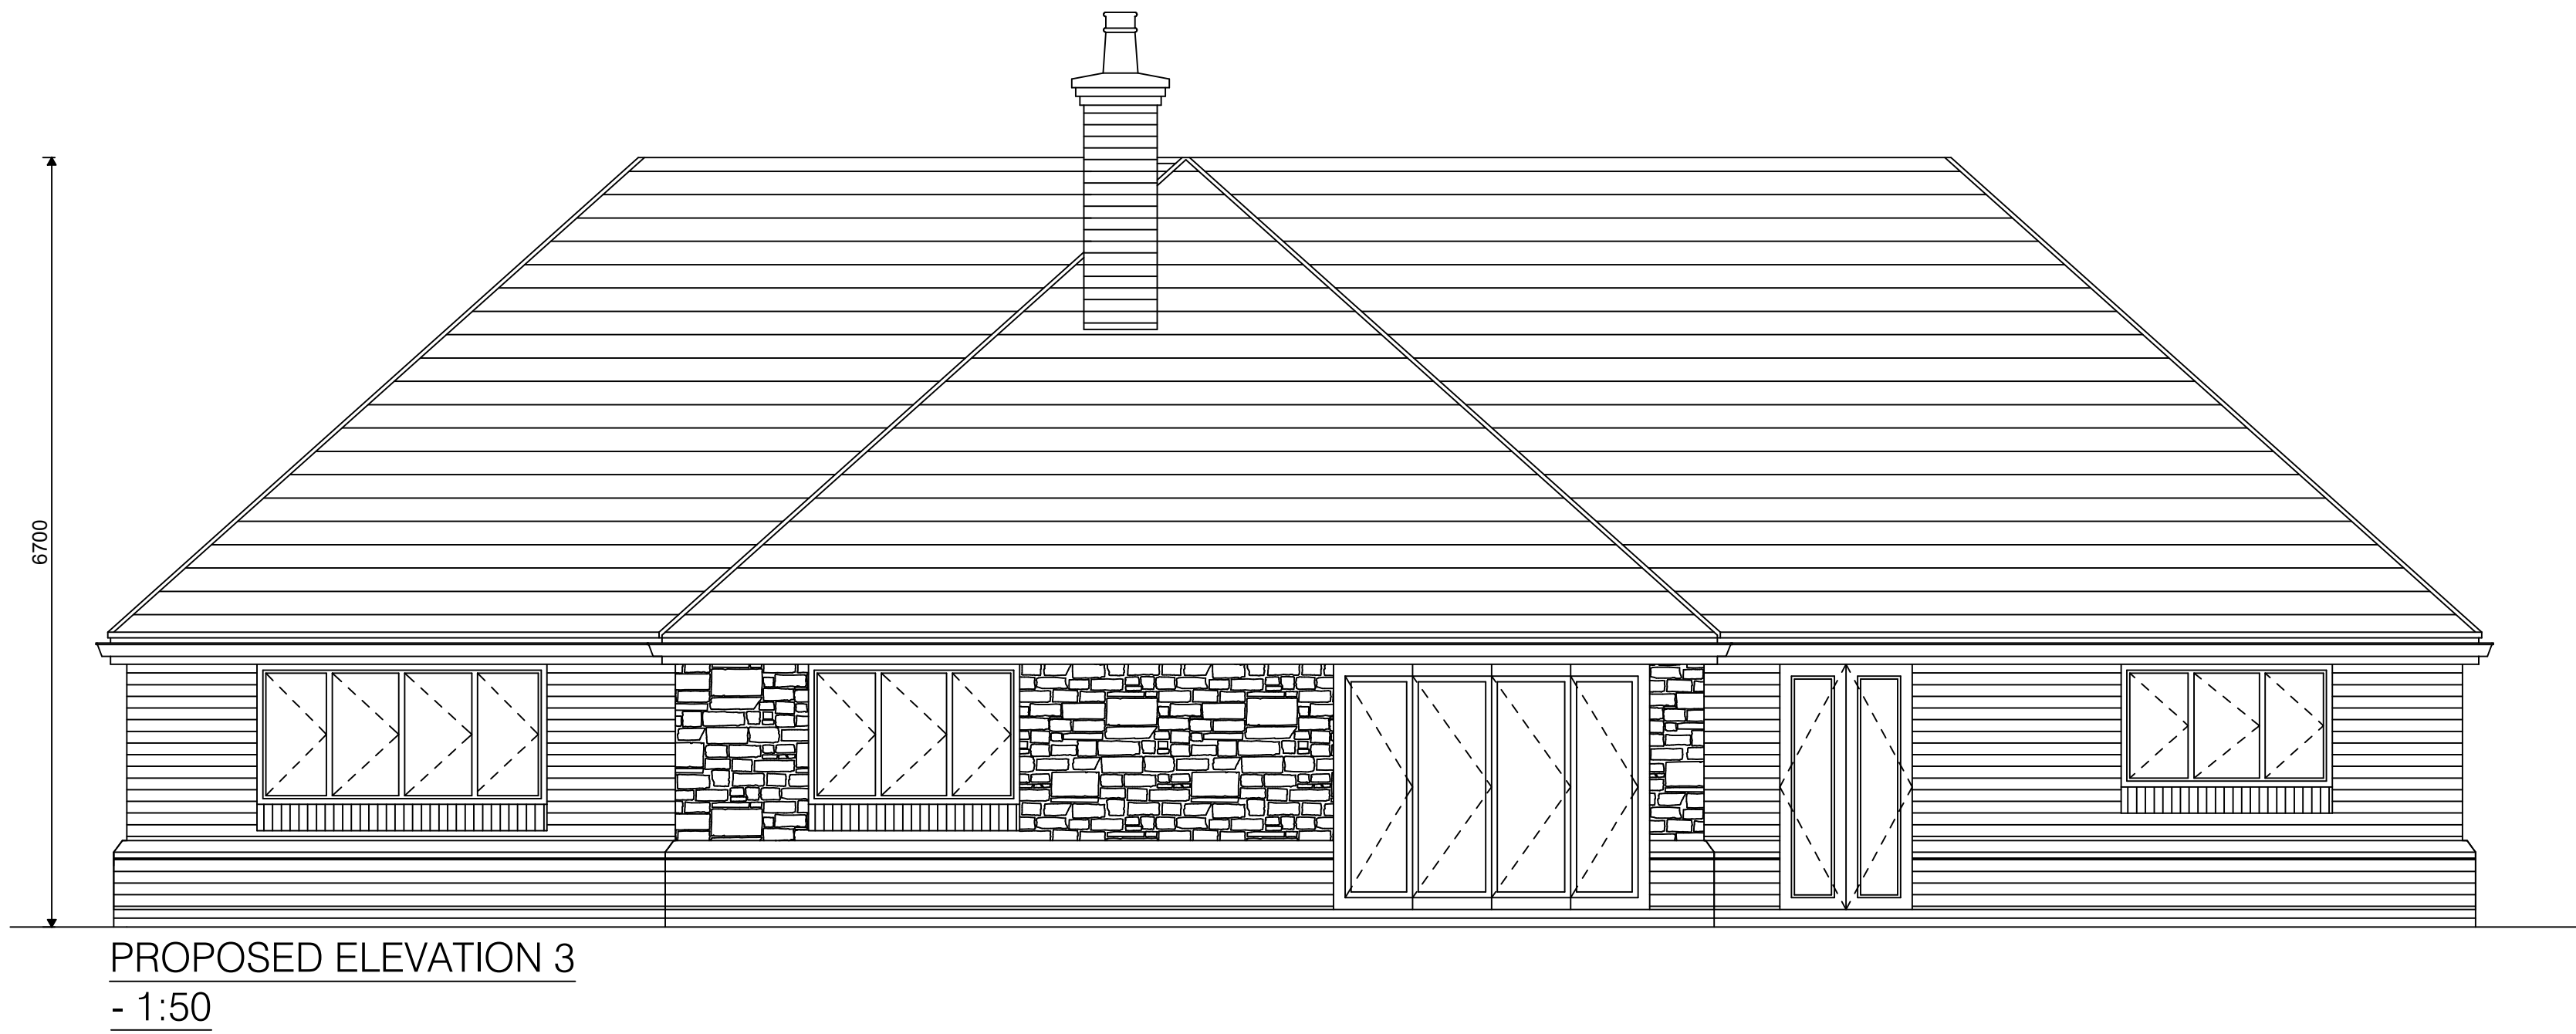

Client Springbourne Homes Ltd		hayward ARCHITECTS LTD		
Project Title Proposed Housing Development The Coppice Burbage				
Drawing Title Type F1 - Plot 5		Sheet A1	Job No. 12/71	Drawing No. 143
Scale 1/50	Date May 2024			
Author CB	Status PLANNING			
THE CONTENT OF THIS DRAWING IS ISSUED IN HAYWARD ARCHITECTS LTD. REPRESENTATION AND THE DRAWING IS NOT TO BE USED FOR CONSTRUCTION WITHOUT THE PRIOR WRITTEN APPROVAL OF THE COMPANY HOLDER (DO NOT SCALE FROM DRAWING) AND ONLY FOUR COPIES OF DRAWING ARE TO BE USED				