


Appendix B: Estimated Extent of Made Ground Soils

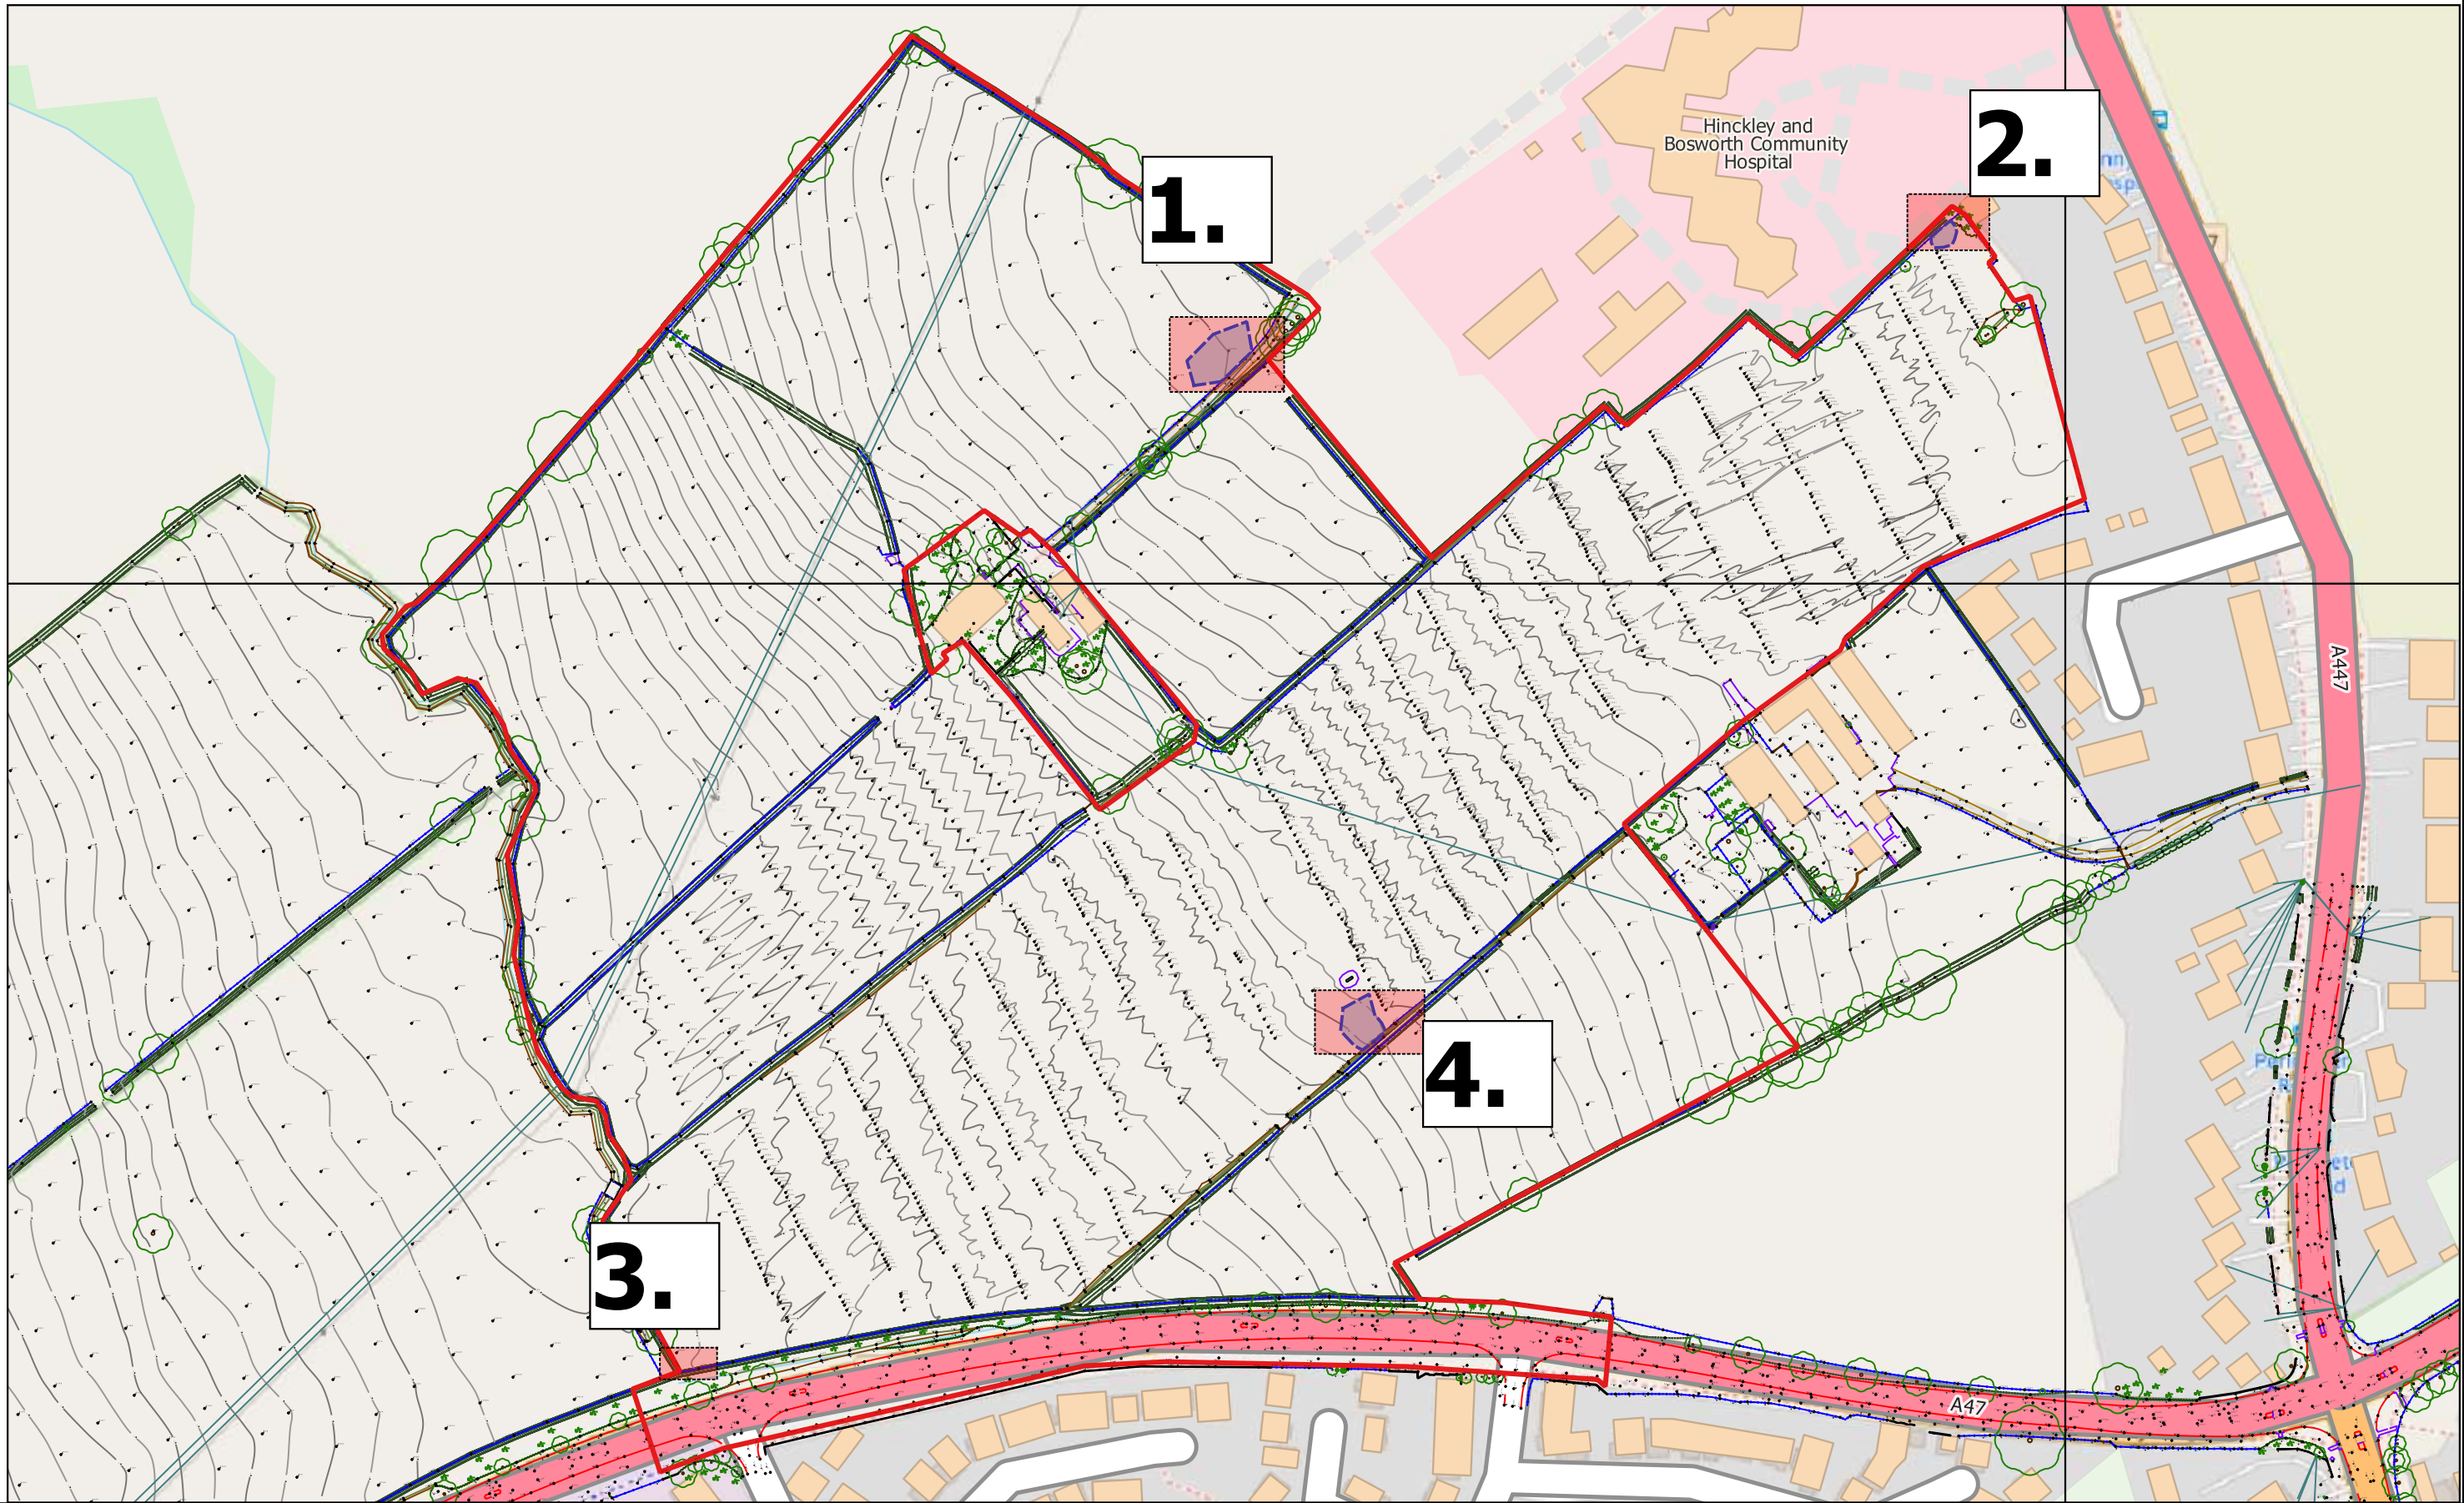

Project ID: P25-279

Project Title: Land North of Hinckley (BDW)

Location: Hinckley

Title: As-Dug Targetted Pond Intrusive Location Plan

Drawing No.: 25279-RLL-25-XX-DR-O-0011


Date: 10/07/25





Contains Ordnance Survey data © Crown copyright and database right 2025

© OpenStreetMap Contributors

1:2,250

A3

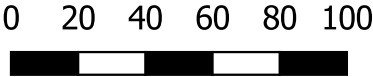

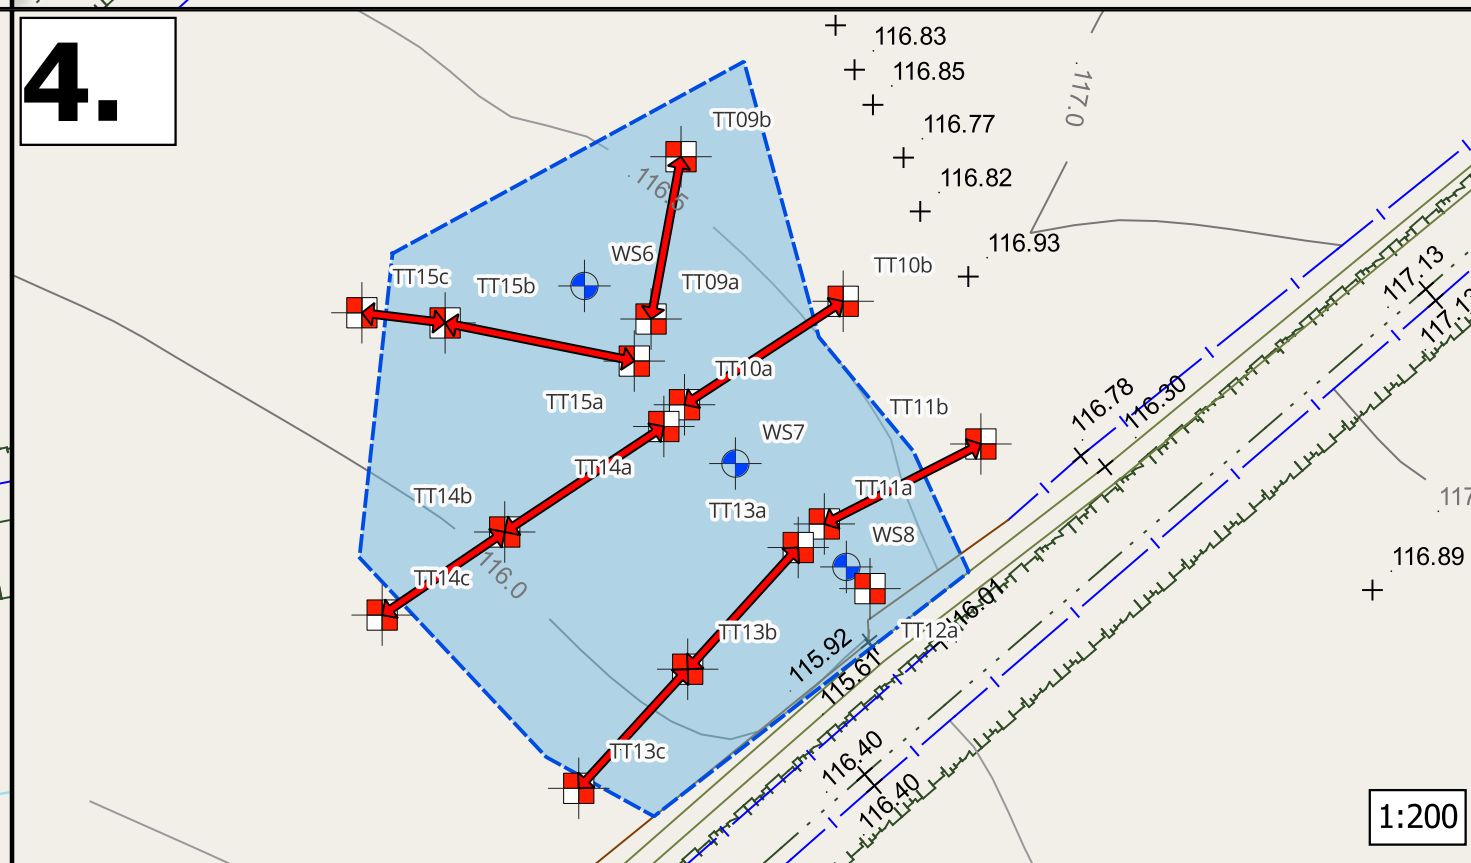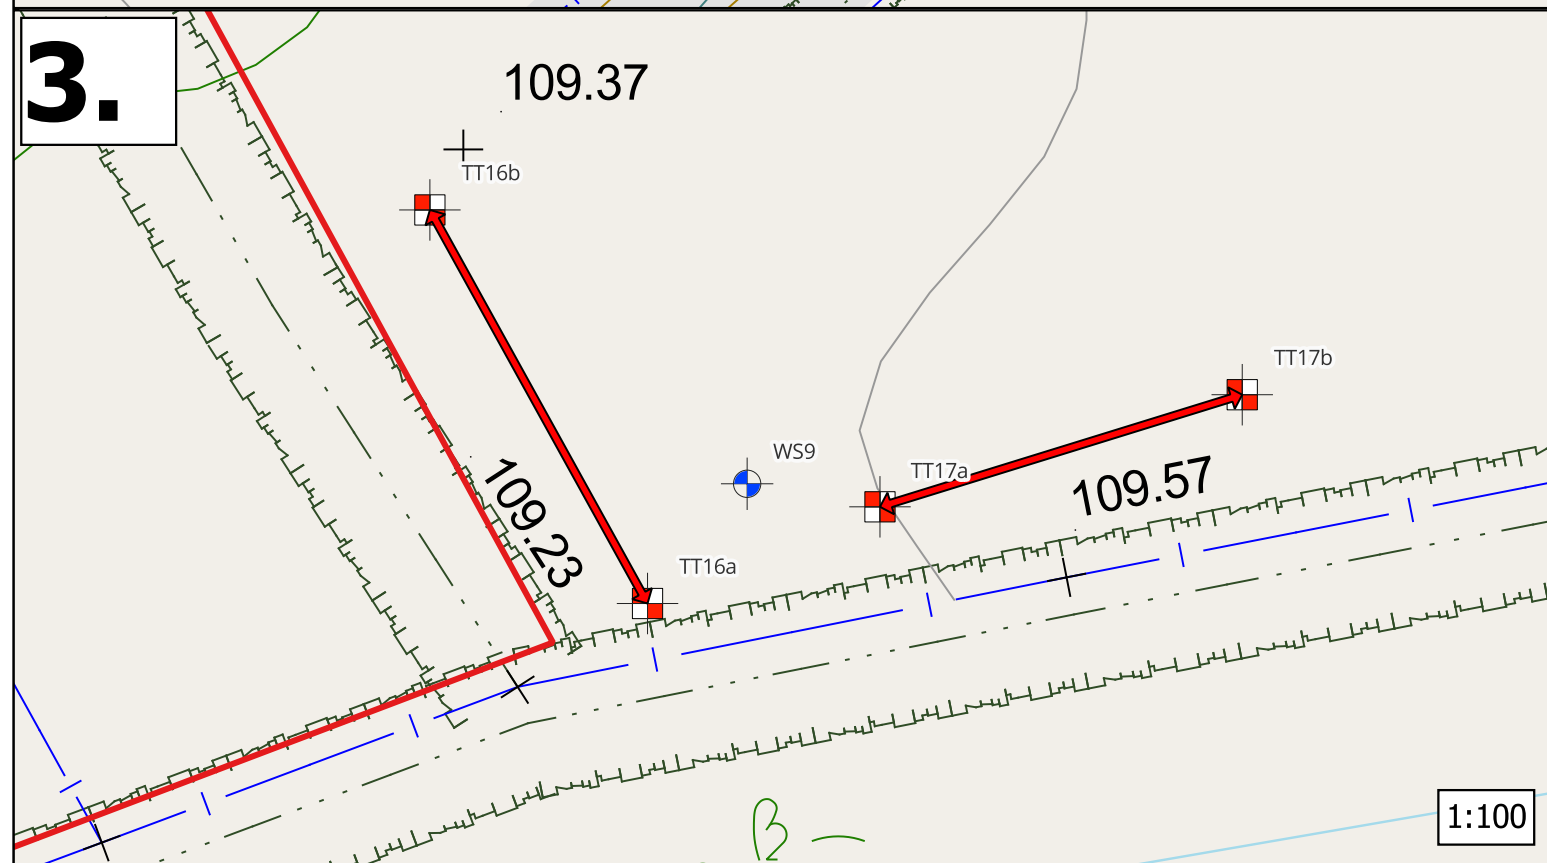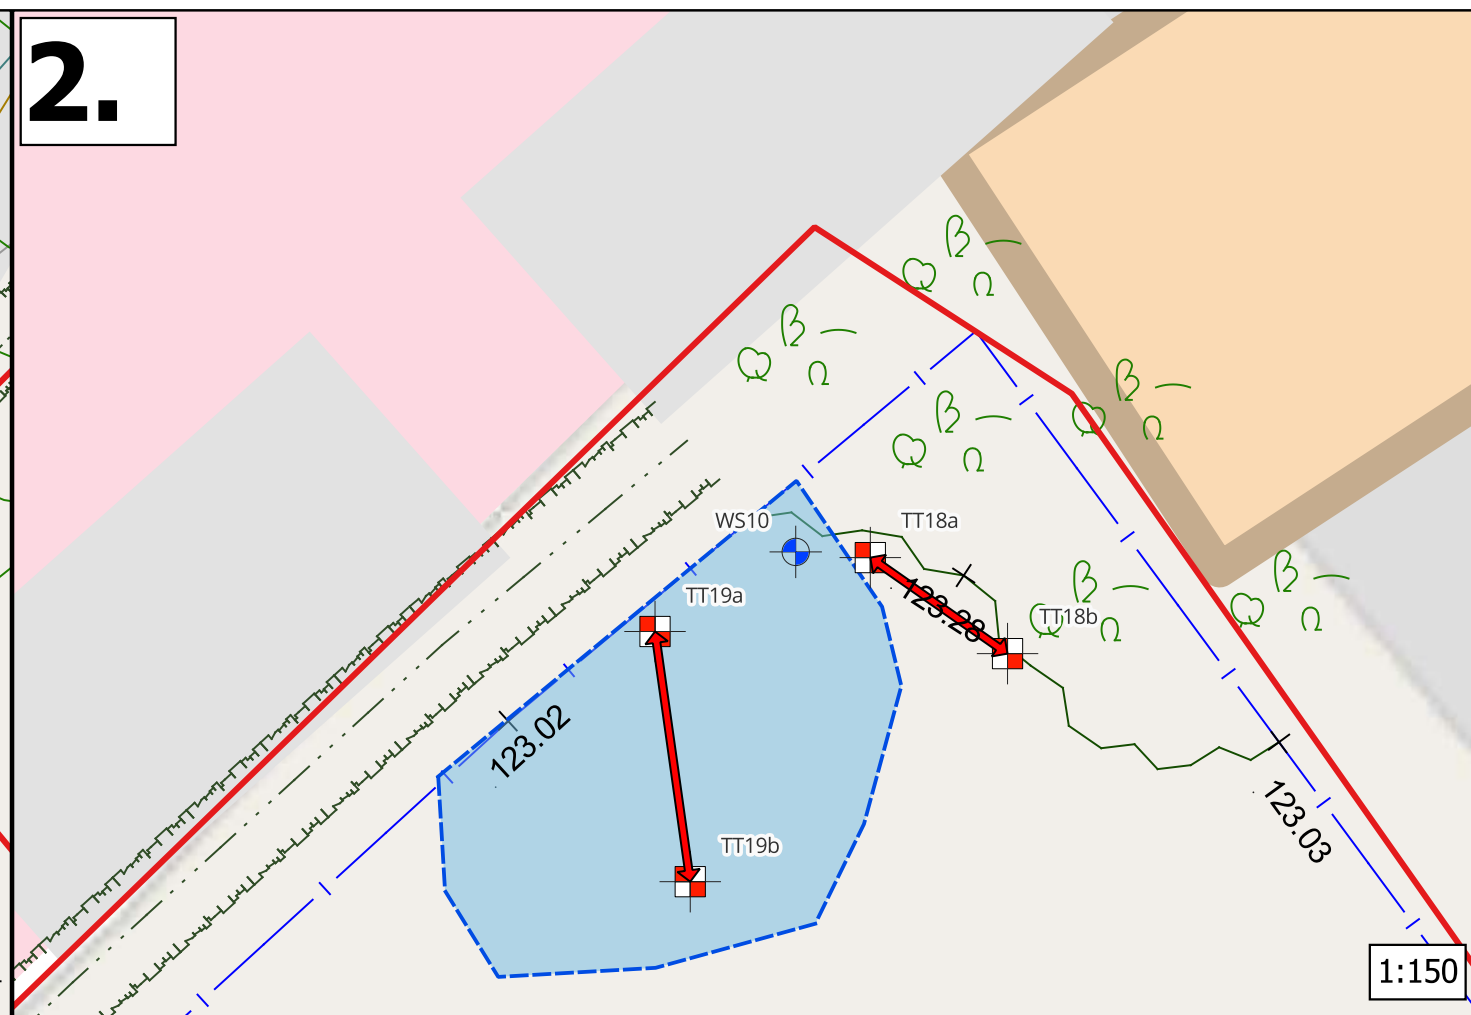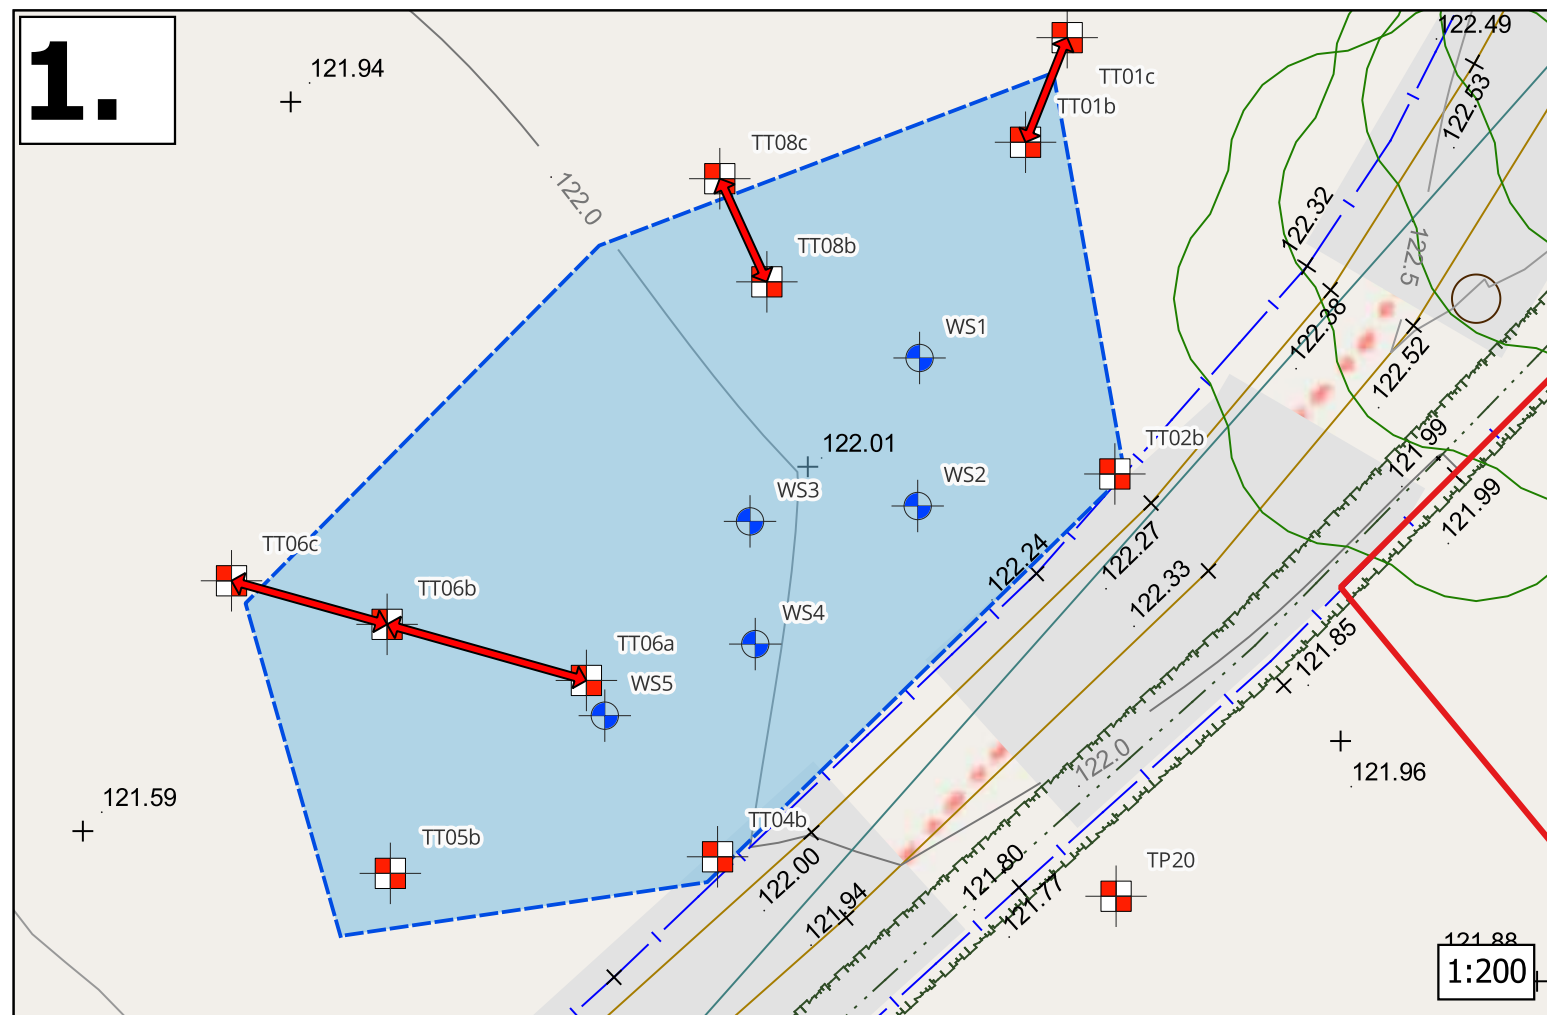

Project ID: P25-279

Project Title: Land North of Hinckley (BDW)

Location: Hinckley

Title: As-Dug Targetted Pond Intrusive Location Plan

Drawing No.: 25279-RLL-25-XX-DR-O-0011

Date: 10/07/25

Contains Ordnance Survey data © Crown
copyright and database right 2025

© OpenStreetMap Contributors

A3

