


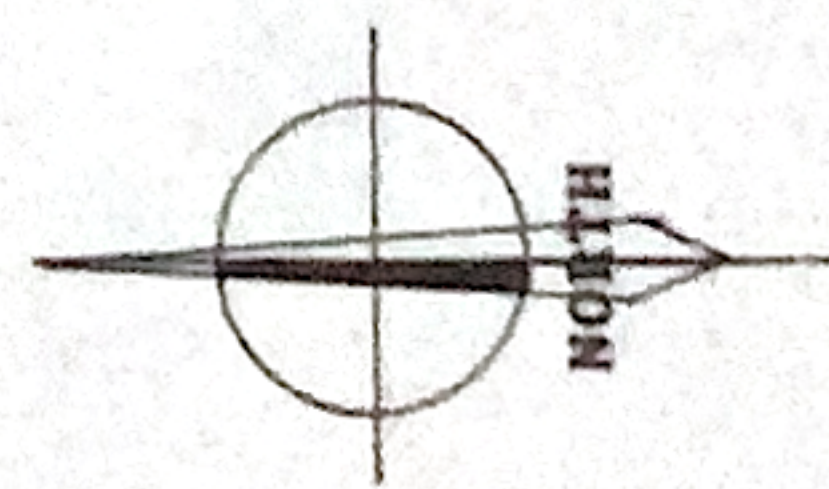

KEY:

- 1 - PROPOSED NEW ACCESS ARRANGEMENT
- 2 - EXISTING MODIFIED ACCESS ARRANGEMENT
- 3 - ILLUSTRATED INTERNAL PRIVATE FOOTWAY
- 4 - ILLUSTRATED INTERNAL ACCESS ROADWAY
- 5 - ILLUSTRATED EMERGENCY/SERVICE VEHICLE TURNING
- 6 - ILLUSTRATED DWELLINGS
- 7 - ILLUSTRATED ANCILLARY GARAGES
- 8 - EXISTING RESIDENTIAL DEVELOPMENT
- 9 - EXISTING SHARED PARKING/GARAGING
- 10 - EXISTING RETAINED FIELD BOUNDARY HEDGEROW
- 11 - NEW BOUNDARY HEDGEROW PLANTING
- 12 - EXISTING RETAINED HEDGEROW TREES
- 13 - ILLUSTRATED NEW SPECIMEN TREE PLANTING
- 14 - WASTE/RECYCLING BIN COLLECTION AREA
- 15 - APPLICATION SITE BOUNDARY

ILLUSTRATIVE SITE LAYOUT PLAN 1:500

SANSOM CLARKE
CHARTERED SURVEYORS
DRAWING No: 00501/SC/01
SCALE: 1:500/1:200 @ A2 11/22

DRAWING @ A2

