


Location Plan 132 Tudor Road, Hinckley

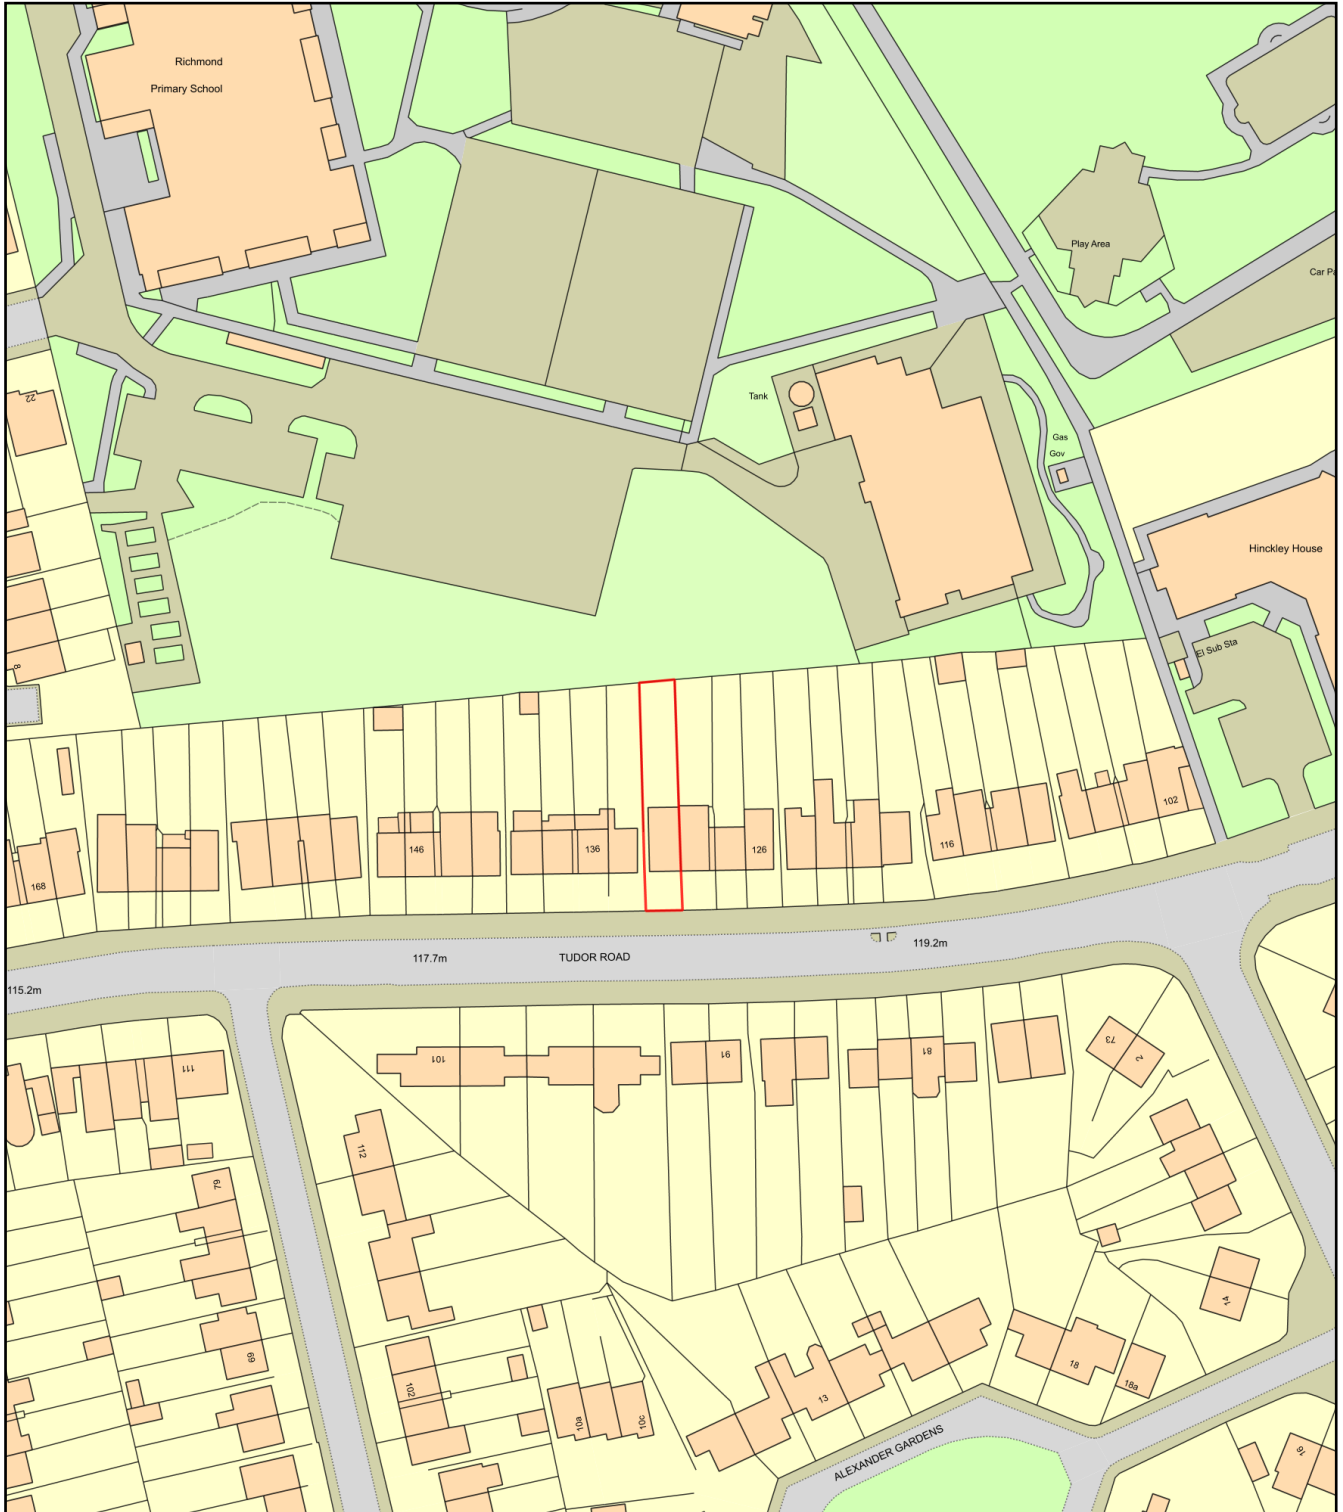

0 50
Metres



Plan Produced for: Nick Coote

Date Produced: 12 Mar 2026

Plan Reference Number: TQRQM26071113956137

Scale: 1:1250 @ A4